DISCLAIMER

THIS MAP WAS PREPARED FOR LOCAL PROPERTY ASSESSMENT PURPOSES ONLY AND THE PARCELS SHOWN HEREON MAY NOT COMPLY WITH STATE AND LOCAL SUBDIVISION ORDINANCES, AND NO LIABILITY IS ASSUMED FOR THE USE OF THE INFORMATION SHOWN HEREON.

POR. N 1/2 NW 1/4 SEC. 2, T.21 S., R.29 E., M.D.B.& M.

Tax Area Code 285–03

136–003
136–006

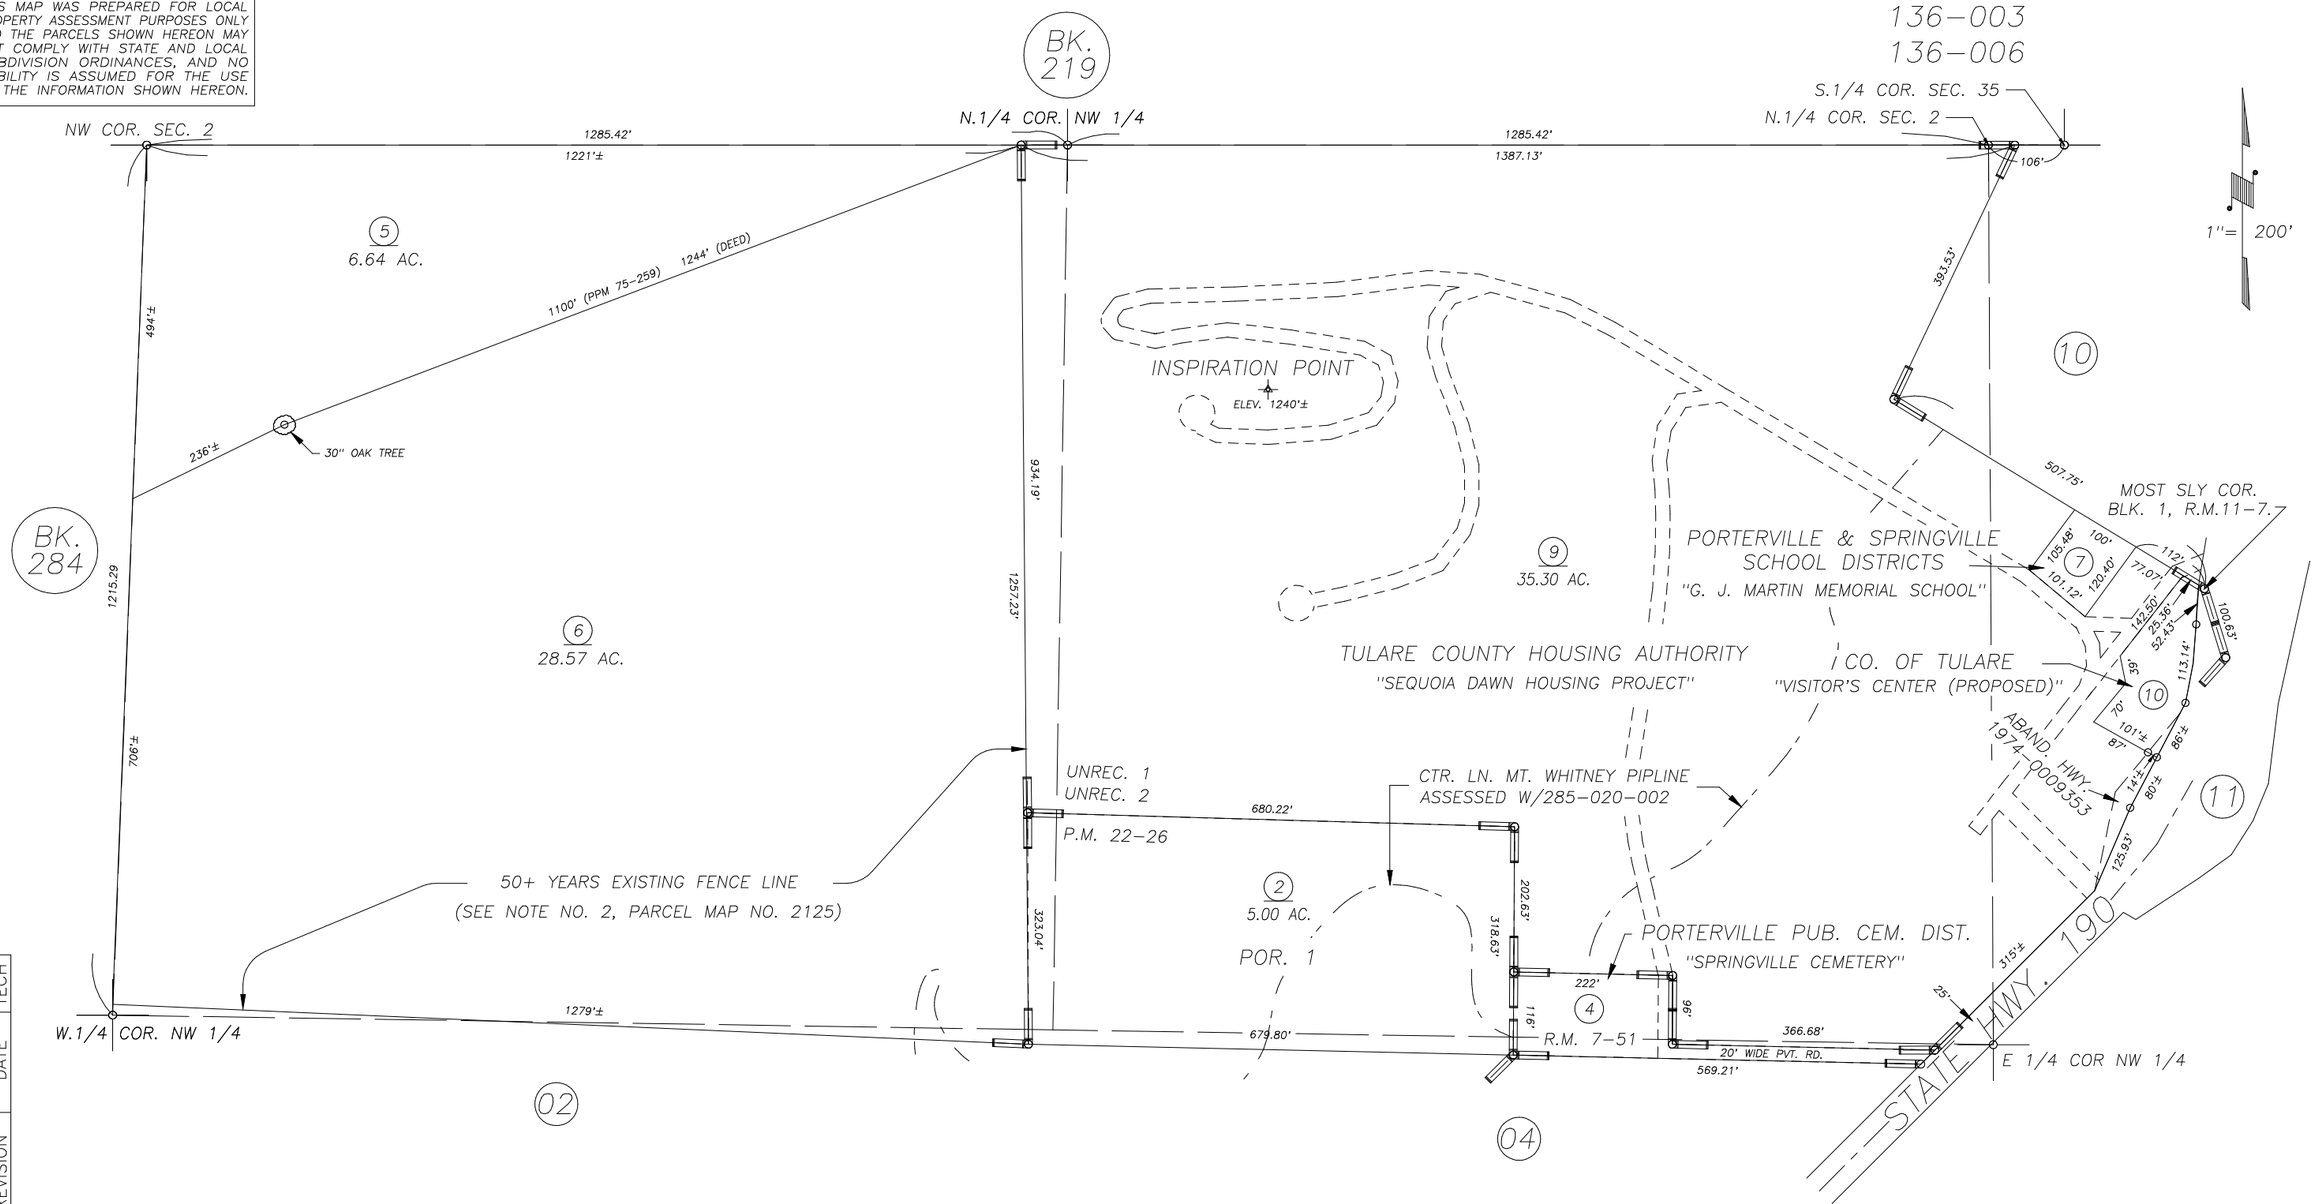

REVISION	DATE	TECH
1997–0035709	10/04/2001	KMS

SPRINGVILLE CEMETERY, R.M. 7–51
COUNTY OF TULARE SURVEY (1926), UNREC. 1
COUNTY OF TULARE SURVEY (1962), UNREC. 2
POR. PARCEL MAP 2125, P.M. 22–26

ASSESSOR'S MAPS BK. 285, PG. 03.
COUNTY OF TULARE, CALIF.

NOTE: Assessor's Block Numbers Shown in Ellipses
Assessor's Parcel Numbers Shown in Circles

98/99