POR. E1/2 OF NE1/4 SEC. 2, T.21 S., R.29 E., M.D.B. & M.

TAX CODE AREA
136-003
136-006

285-12

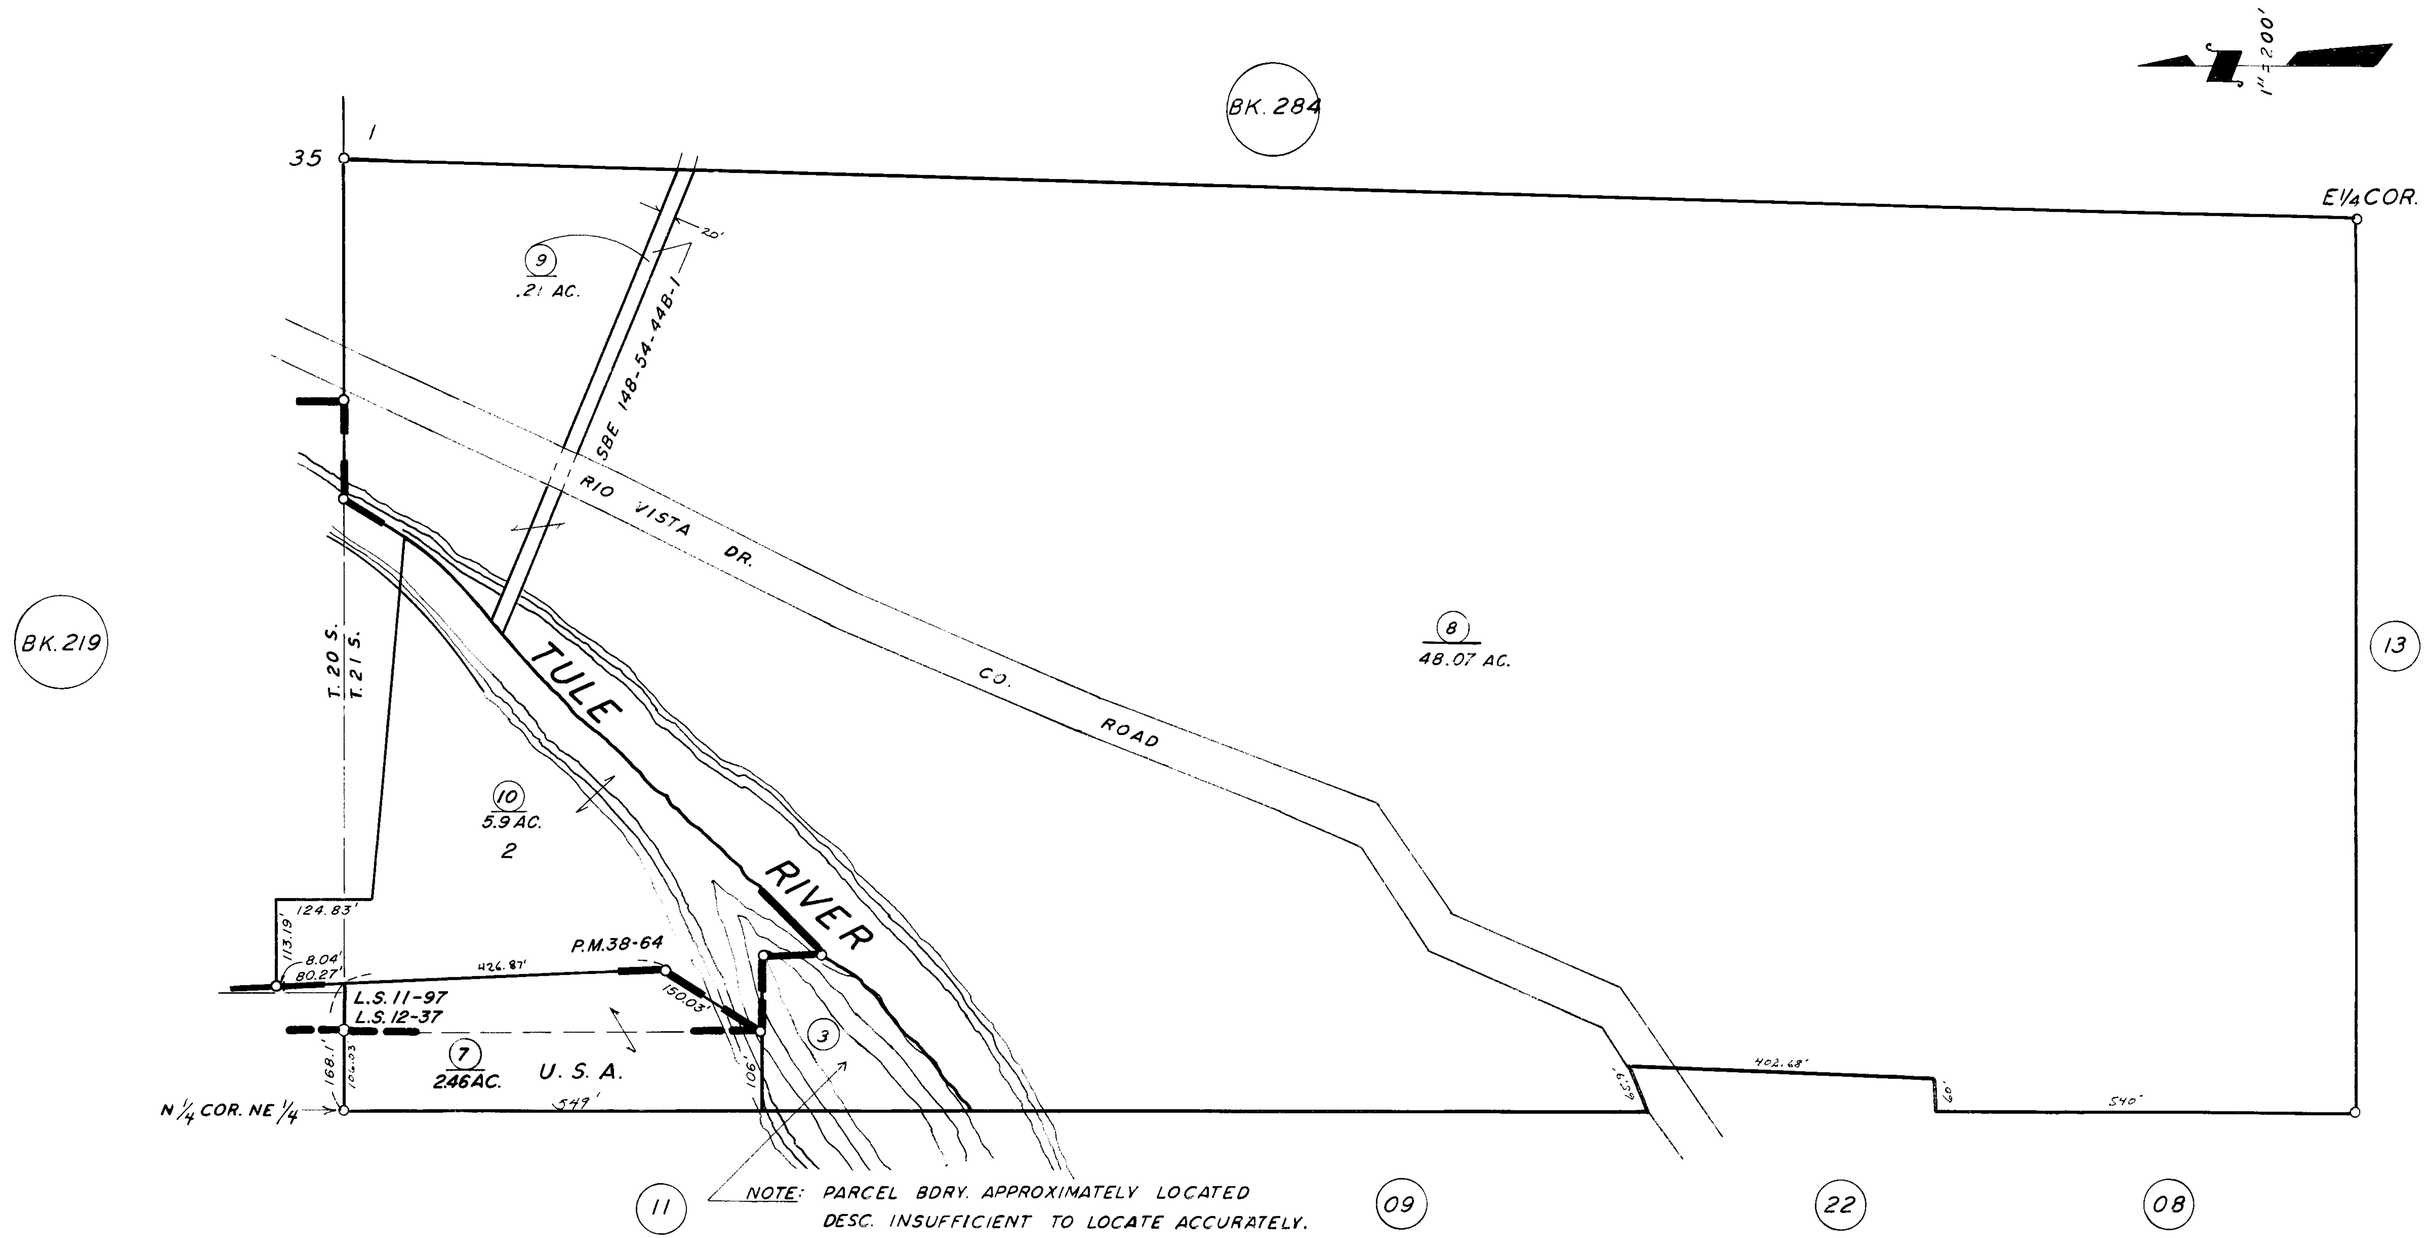

NOTE: PARCEL BDRY. APPROXIMATELY LOCATED
DESC. INSUFFICIENT TO LOCATE ACCURATELY.

RECORD OF SURVEY, L.S. 11-97
RECORD OF SURVEY, L.S. 12-37
FOR. PARCEL MAP 3761, P.M. 38-64

ASSESSOR'S MAPS BK. 285, PG. 12
COUNTY OF TULARE, CALIF.

NOTE – ASSESSOR'S BLOCK NUMBERS SHOWN IN ELLIPSES
ASSESSOR'S PARCEL NUMBERS SHOWN IN CIRCLES