E1/2 OF SW1/4 OF SW1/4 SEC 2, T.21S., R.29E., M.D.B.&M.

Tax Area Codes
136–003
136–006

285–17

DISCLAIMER

THIS MAP WAS PREPARED FOR LOCAL PROPERTY ASSESSMENT PURPOSES ONLY AND THE PARCELS SHOWN HEREON MAY NOT COMPLY WITH STATE AND LOCAL SUBDIVISION ORDINANCES, AND NO LIABILITY IS ASSUMED FOR THE USE OF THE INFORMATION SHOWN HEREON.

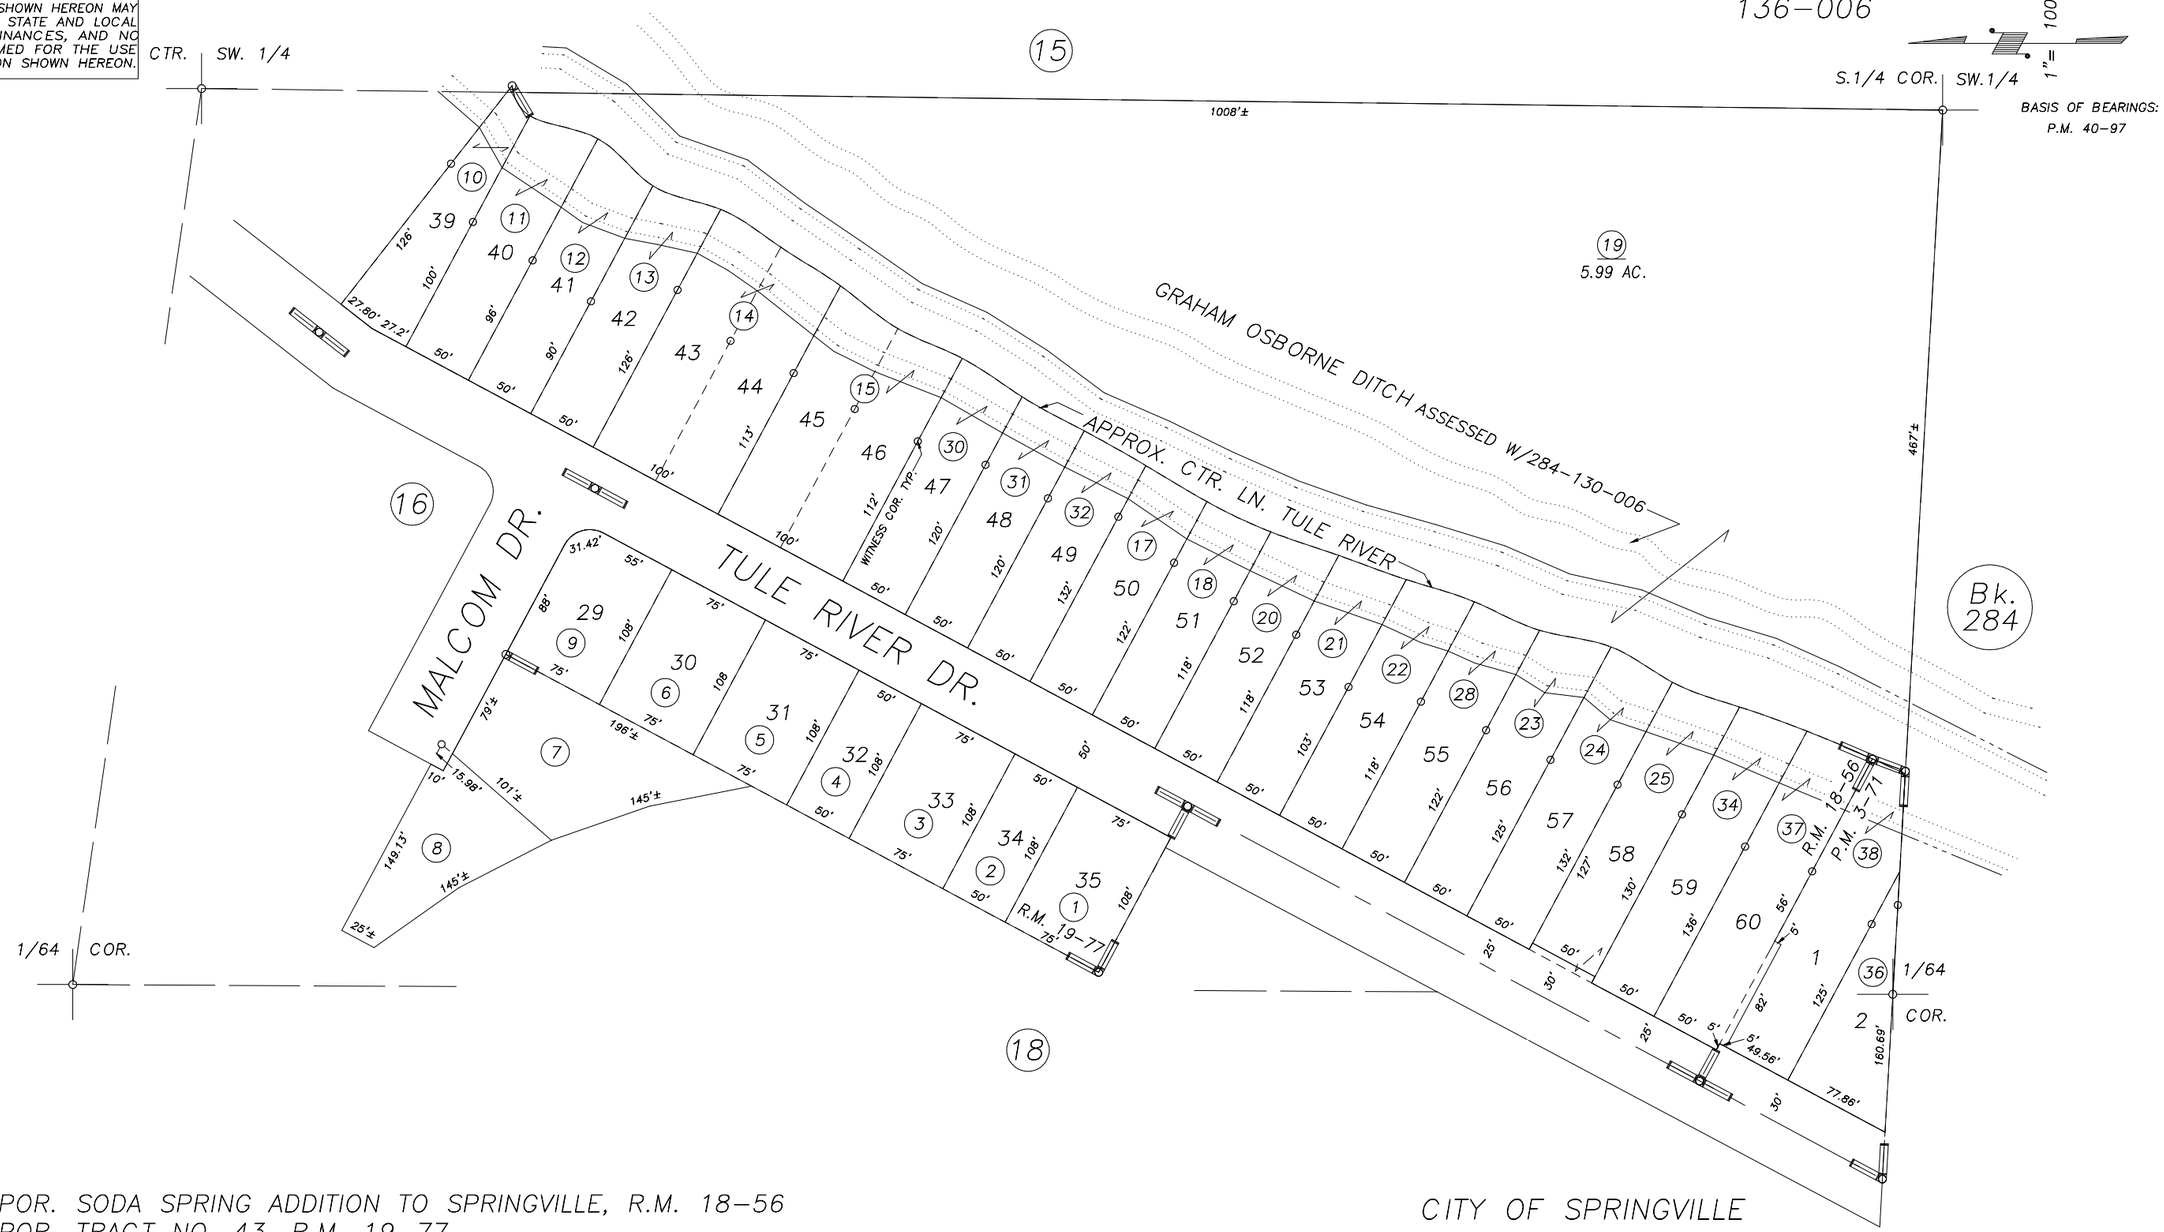

POR. SODA SPRING ADDITION TO SPRINGVILLE, R.M. 18–56
POR. TRACT NO. 43, R.M. 19–77
PARCEL MAP NO. 271, P.M. 3–71

CITY OF SPRINGVILLE
ASSESSOR'S MAPS BK.285 , PG.17
COUNTY OF TULARE, CALIFORNIA, U.S.A.

NOTE: Assessor's Parcel Numbers Shown in Circles (1)
Assessor's Block Numbers Shown in Elipses (123)

REVISION	DATE	TECH
2000–0035177	08/23/2005	JRS