DISCLAIMER

THIS MAP WAS PREPARED FOR LOCAL PROPERTY ASSESSMENT PURPOSES ONLY. THE PARCELS SHOWN HEREON MAY NOT COMPLY WITH STATE AND LOCAL SUBDIVISION ORDINANCES. NO LIABILITY IS ASSUMED FOR THE USE OF THE INFORMATION HEREON.

REVISED: 12/28/2011
REASON: UPDATE PVT. RD.
CAD TECH: ASG

POR. SW¼ OF SW¼ SEC.2, T.21S., R.29E., M.D.B.&M.

TAX CODE AREA **285-18**
136-003

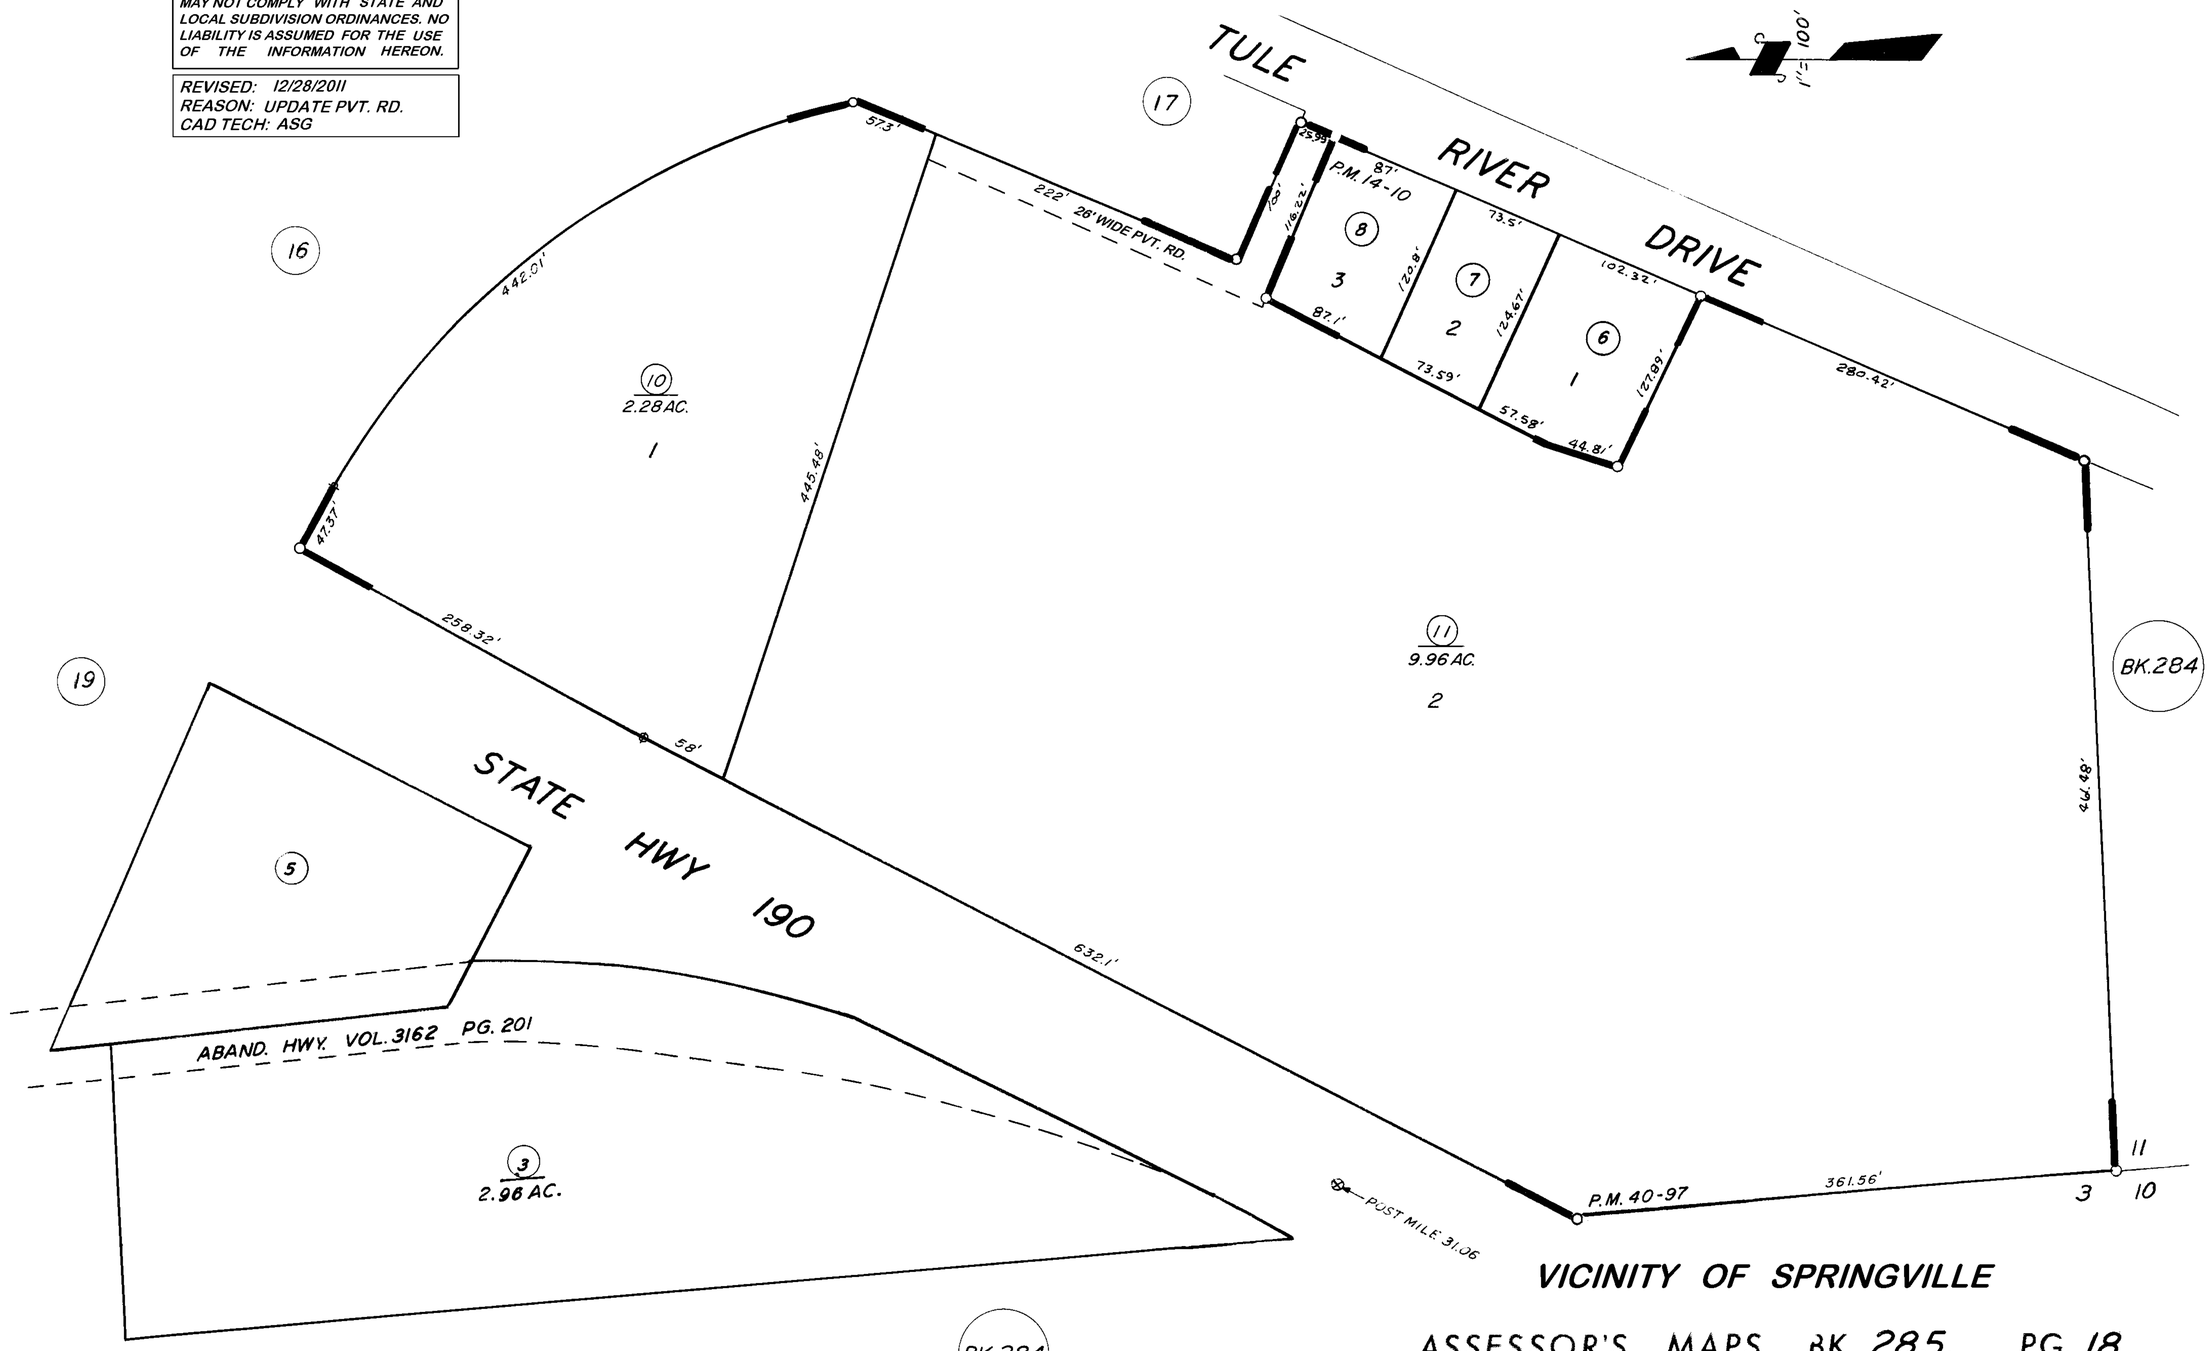

VICINITY OF SPRINGVILLE

ASSESSOR'S MAPS BK. 285, PG. 18.

COUNTY OF TULARE, CALIF.

POR. PARCEL MAP 1309, P.M. 14-10
POR. PARCEL MAP 3993, P.M. 40-97

NOTE — ASSESSOR'S BLOCK NUMBERS SHOWN IN ELLIPSES
ASSESSOR'S PARCEL NUMBERS SHOWN IN CIRCLES