DISCLAIMER

THIS MAP WAS PREPARED FOR LOCAL PROPERTY ASSESSMENT PURPOSES ONLY. THE PARCELS SHOWN HEREON MAY NOT COMPLY WITH STATE AND LOCAL SUBDIVISION ORDINANCES. NO LIABILITY IS ASSUMED FOR THE USE OF THE INFORMATION HEREON.

REVISED: 12/01/2009
REASON: 2005-0072518
CAD TECH: CBT

SEC'S 3 & 4, T.22S., R.23E., M.D.B.&M.

TAX CODE AREA 291-04

166-001
166-003

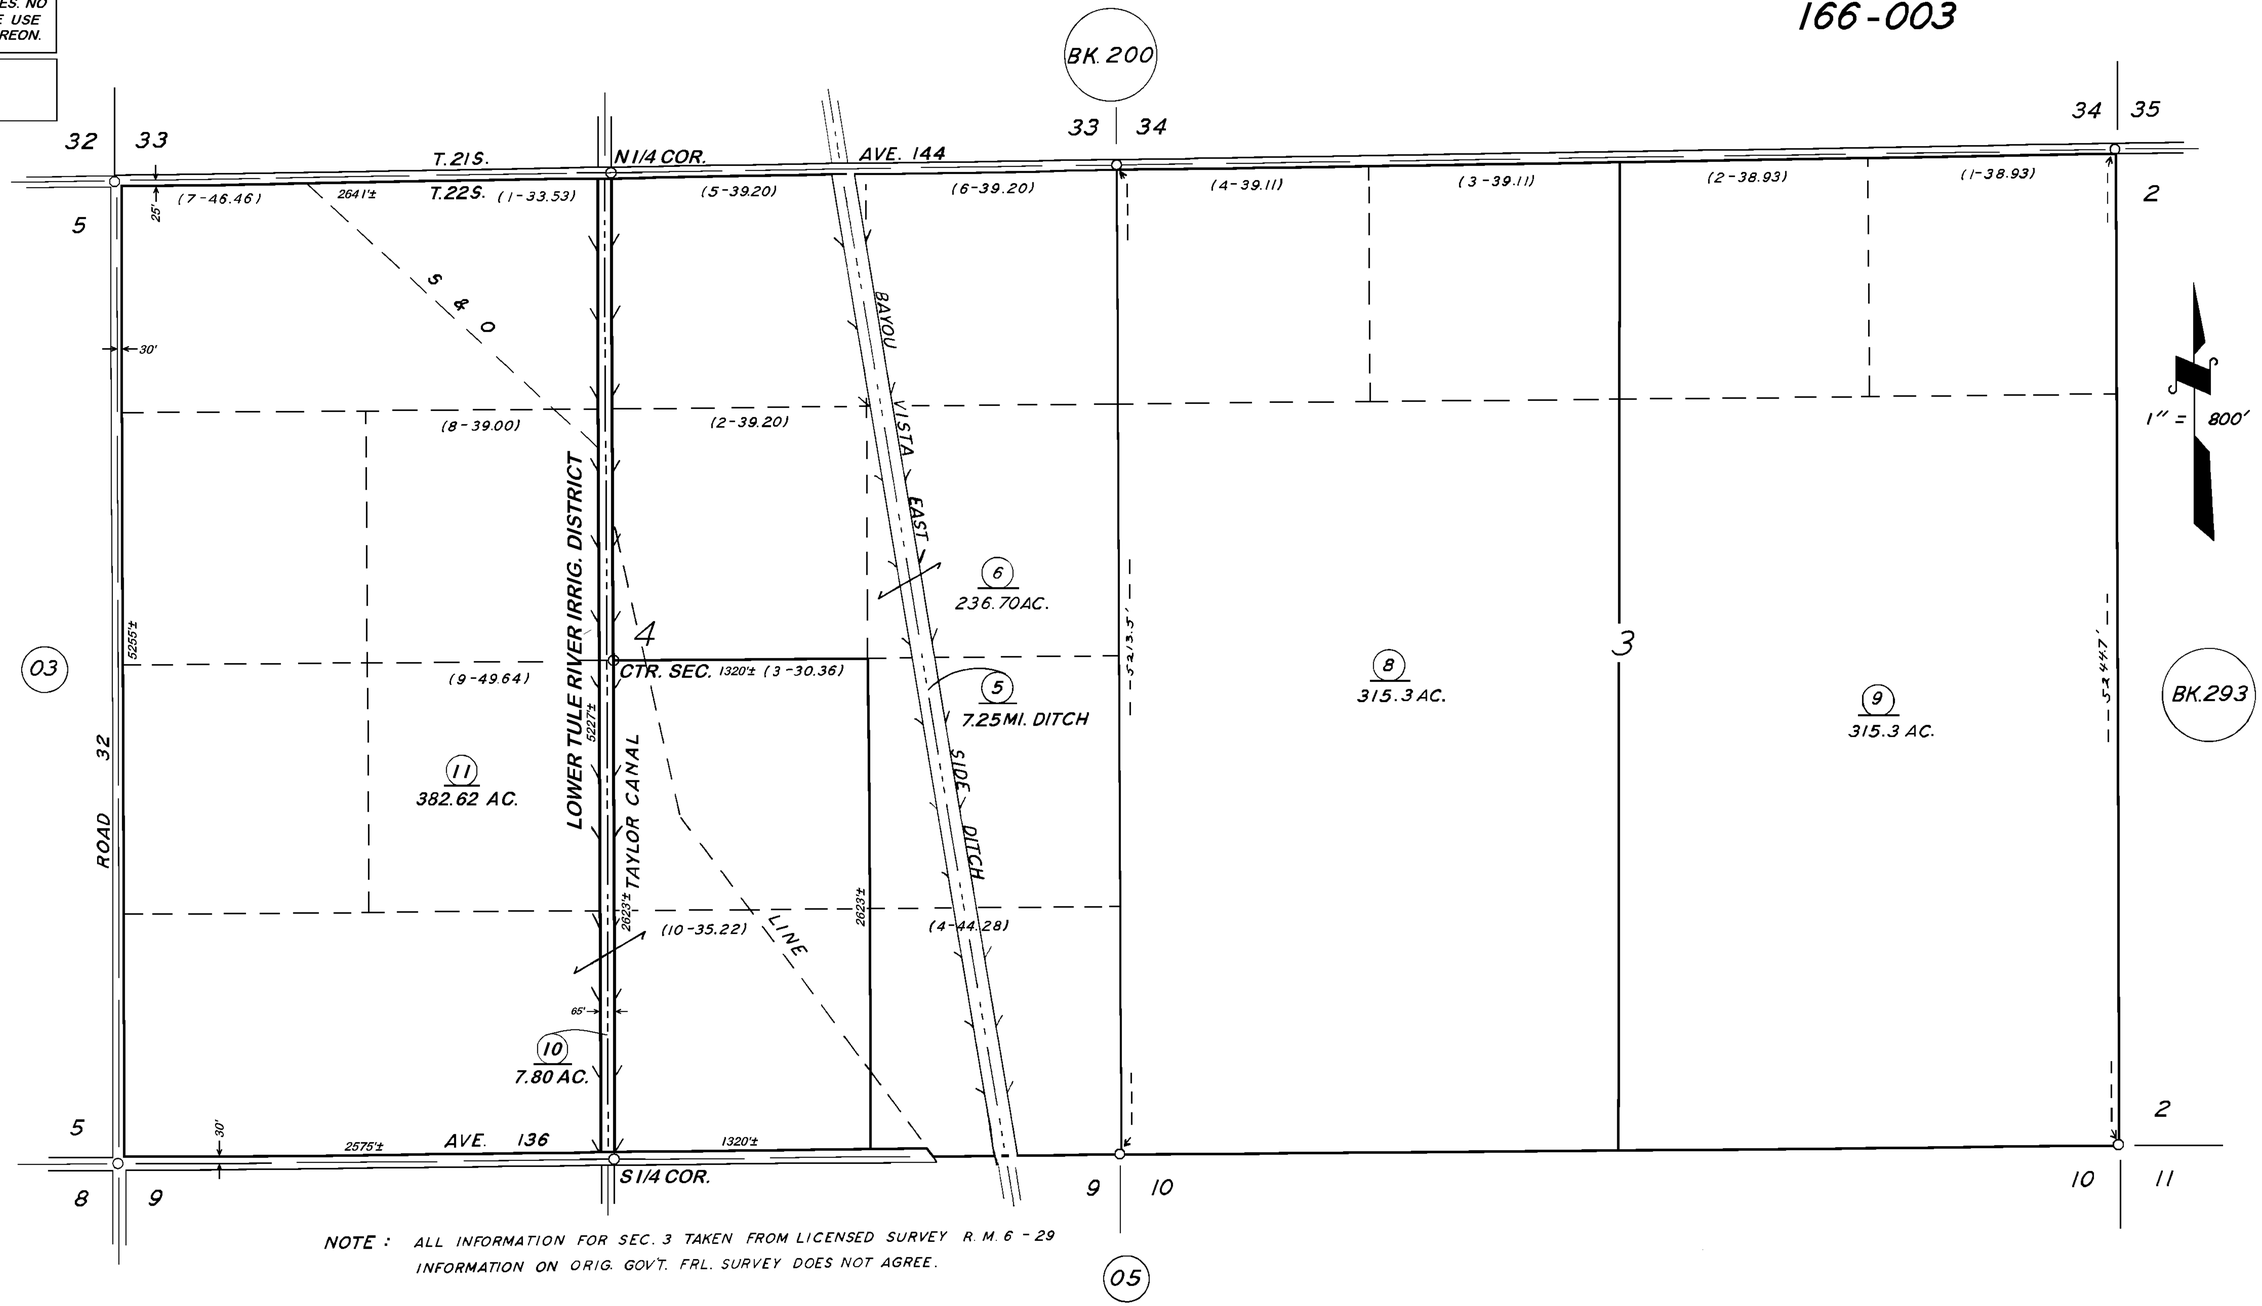

NOTE : ALL INFORMATION FOR SEC. 3 TAKEN FROM LICENSED SURVEY R. M. 6 - 29
INFORMATION ON ORIG. GOV'T. FRL. SURVEY DOES NOT AGREE.

ASSESSOR'S MAPS BK. 291, PG. 04.

COUNTY OF TULARE, CALIF.

NOTE — ASSESSOR'S BLOCK NUMBERS SHOWN IN ELLIPSES
ASSESSOR'S PARCEL NUMBERS SHOWN IN CIRCLES