DISCLAIMER

THIS MAP WAS PREPARED FOR LOCAL PROPERTY ASSESSMENT PURPOSES ONLY. THE PARCELS SHOWN HEREON MAY NOT COMPLY WITH STATE AND LOCAL SUBDIVISION ORDINANCES. NO LIABILITY IS ASSUMED FOR THE USE OF THE INFORMATION HEREON.

REVISED: 05/20/2009
REASON: . 2008-0087090
CAD TECH: JRS

SEC'S. 31 & 32, T.22S., R.23E., M.D.B. & M.

TAX CODE AREA 291-12

166-001
166-004

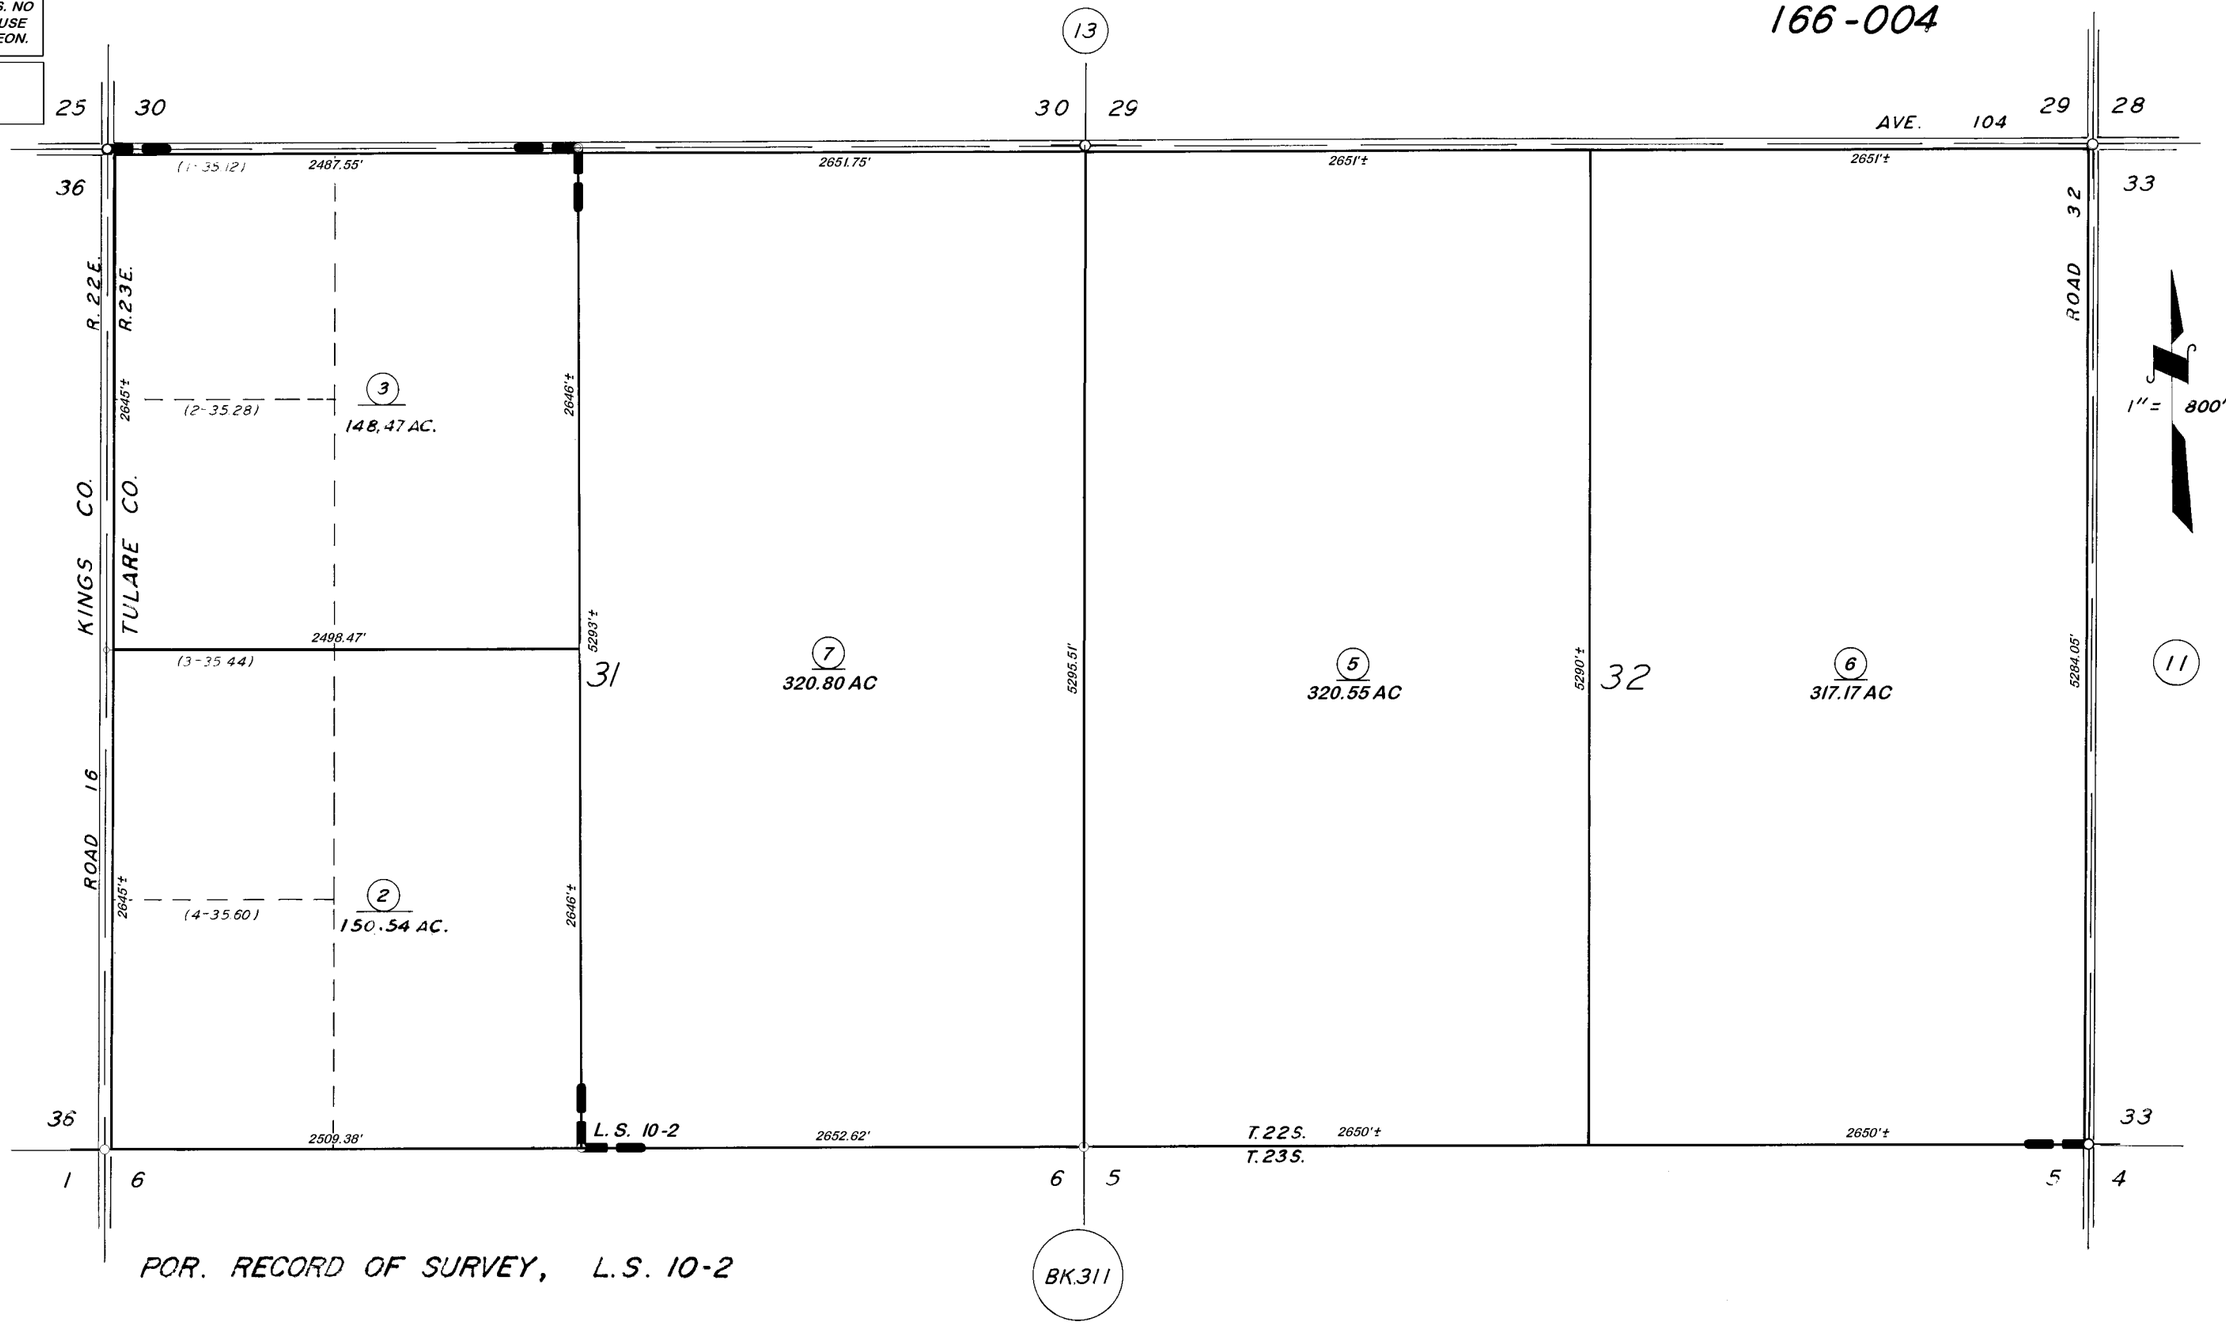

POR. RECORD OF SURVEY, L.S. 10-2

BK.311

ASSESSOR'S MAPS BK. 291, PG. 12.

COUNTY OF TULARE, CALIF.

NOTE — ASSESSOR'S BLOCK NUMBERS SHOWN IN ELLIPSES
ASSESSOR'S PARCEL NUMBERS SHOWN IN CIRCLES