DISCLAIMER

THIS MAP WAS PREPARED FOR LOCAL PROPERTY ASSESSMENT PURPOSES ONLY. THE PARCELS SHOWN HEREON MAY NOT COMPLY WITH STATE AND LOCAL SUBDIVISION ORDINANCES. NO LIABILITY IS ASSUMED FOR THE USE OF THE INFORMATION HEREON.

REVISED:	03/11/2013
REASON:	2012-0079578
CAD TECH:	LLB

SEC'S. 13 & 14, T.22S., R.24E., M.D.B.&M.

TAX CODE AREA **293-12**

147-001

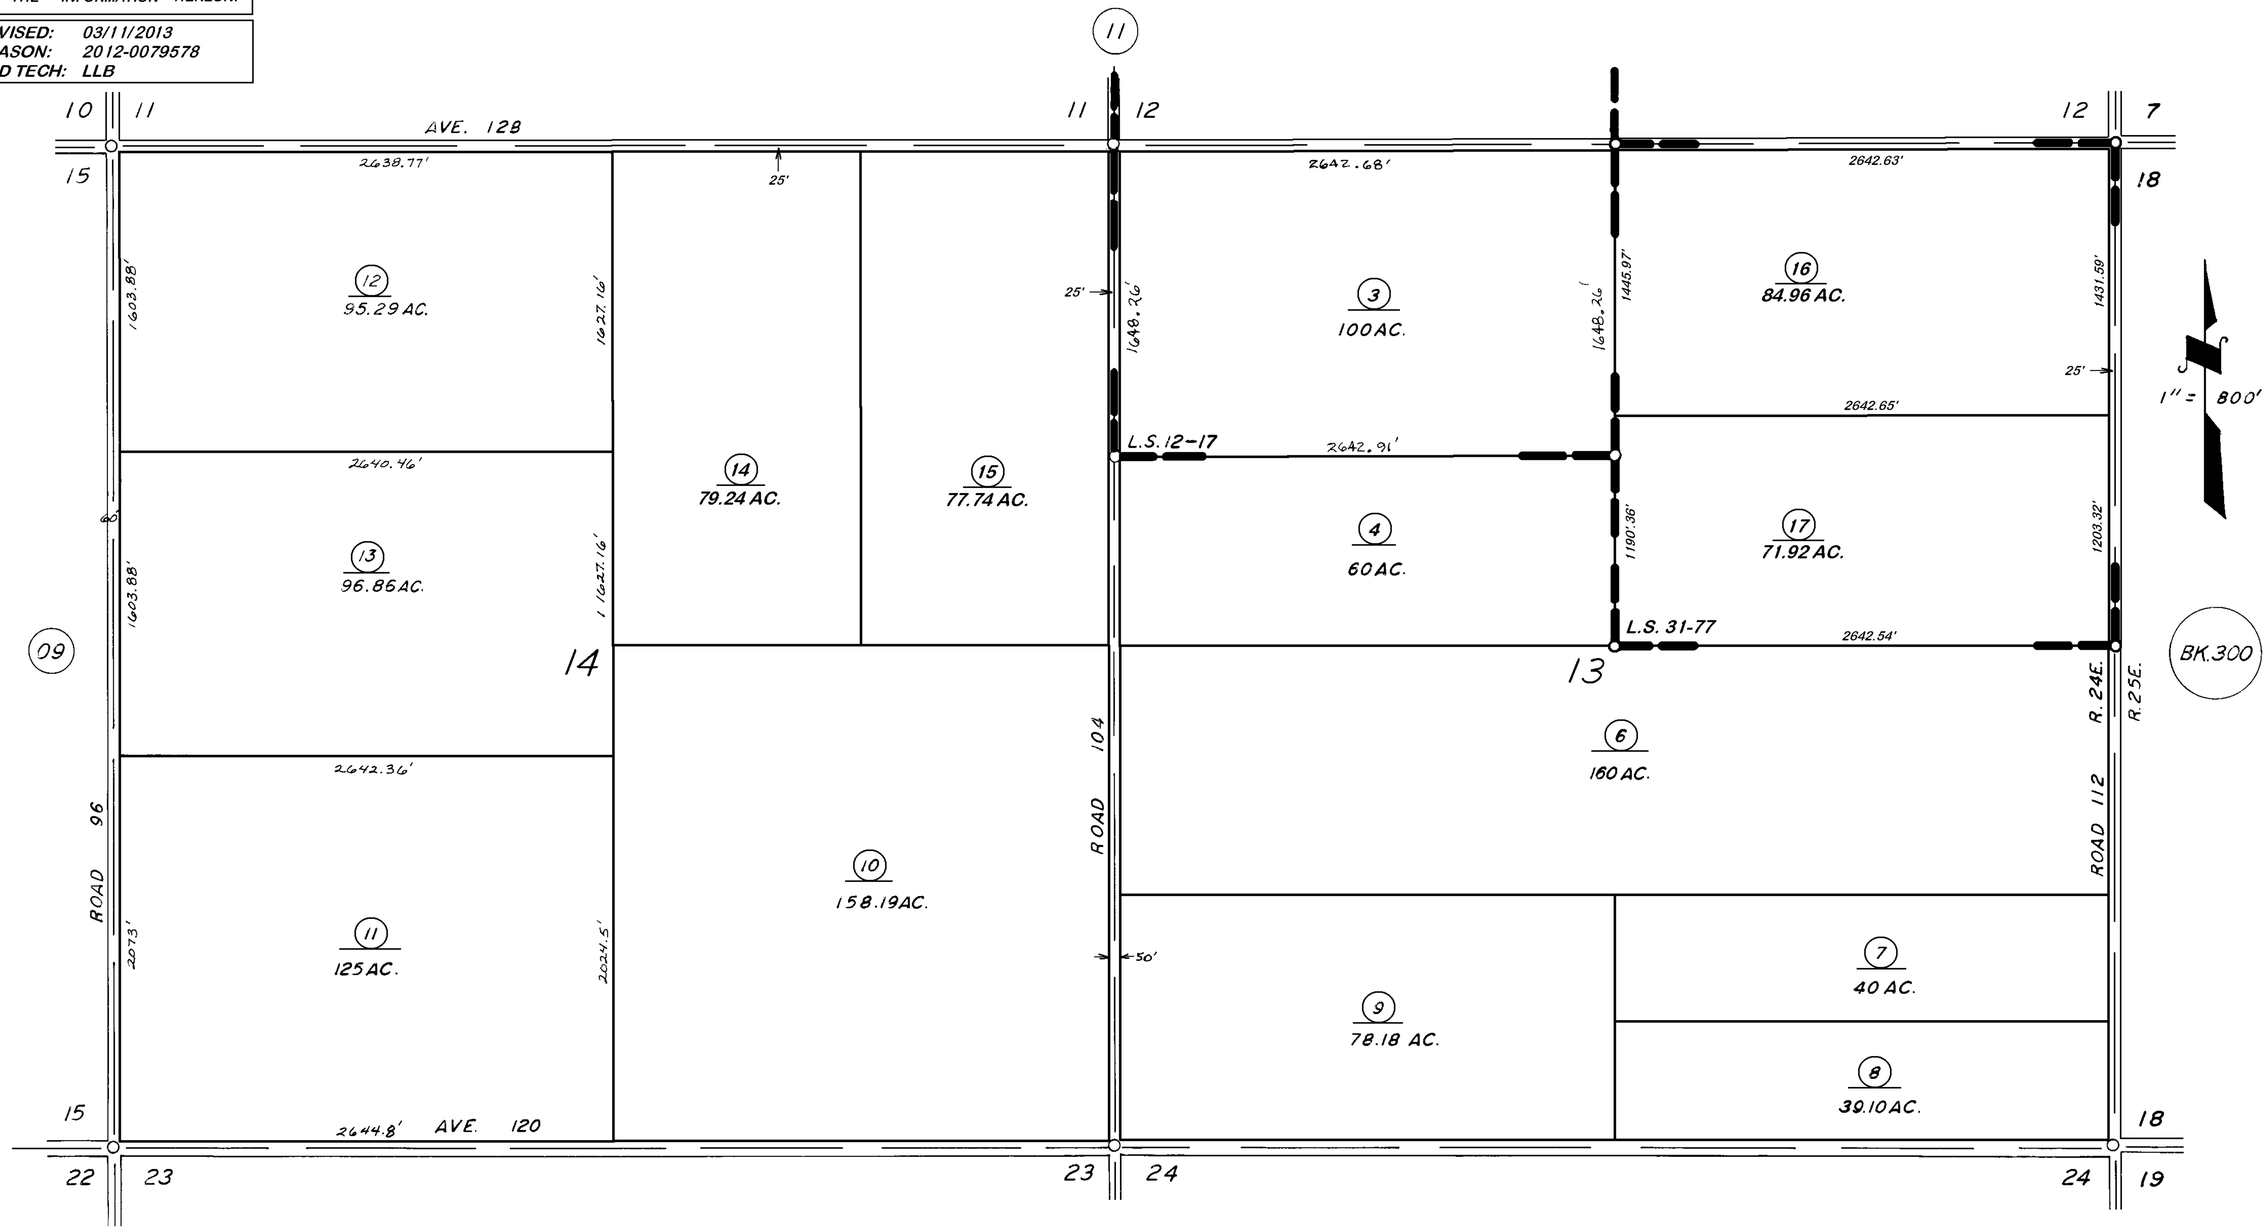

RECORD OF SURVEY, L.S. 12-17
RECORD OF SURVEY, L.S. 31-77

(13)

VICINITY OF TIPTON

ASSESSOR'S MAPS BK. 293, PG. 12.
COUNTY OF TULARE, CALIF.

NOTE — ASSESSOR'S BLOCK NUMBERS SHOWN IN ELLIPSES
ASSESSOR'S PARCEL NUMBERS SHOWN IN CIRCLES