DISCLAIMER

THIS MAP WAS PREPARED FOR LOCAL PROPERTY ASSESSMENT PURPOSES ONLY AND THE PARCELS SHOWN HEREON MAY NOT COMPLY WITH STATE AND LOCAL SUBDIVISION ORDINANCES, AND NO LIABILITY IS ASSUMED FOR THE USE OF THE INFORMATION SHOWN HEREON.

N1/2 OF SEC.33, T.22S., R.25E., M.D.B.&M.

Tax Area Codes 299–04
124–001
124–013
124–014
124–018

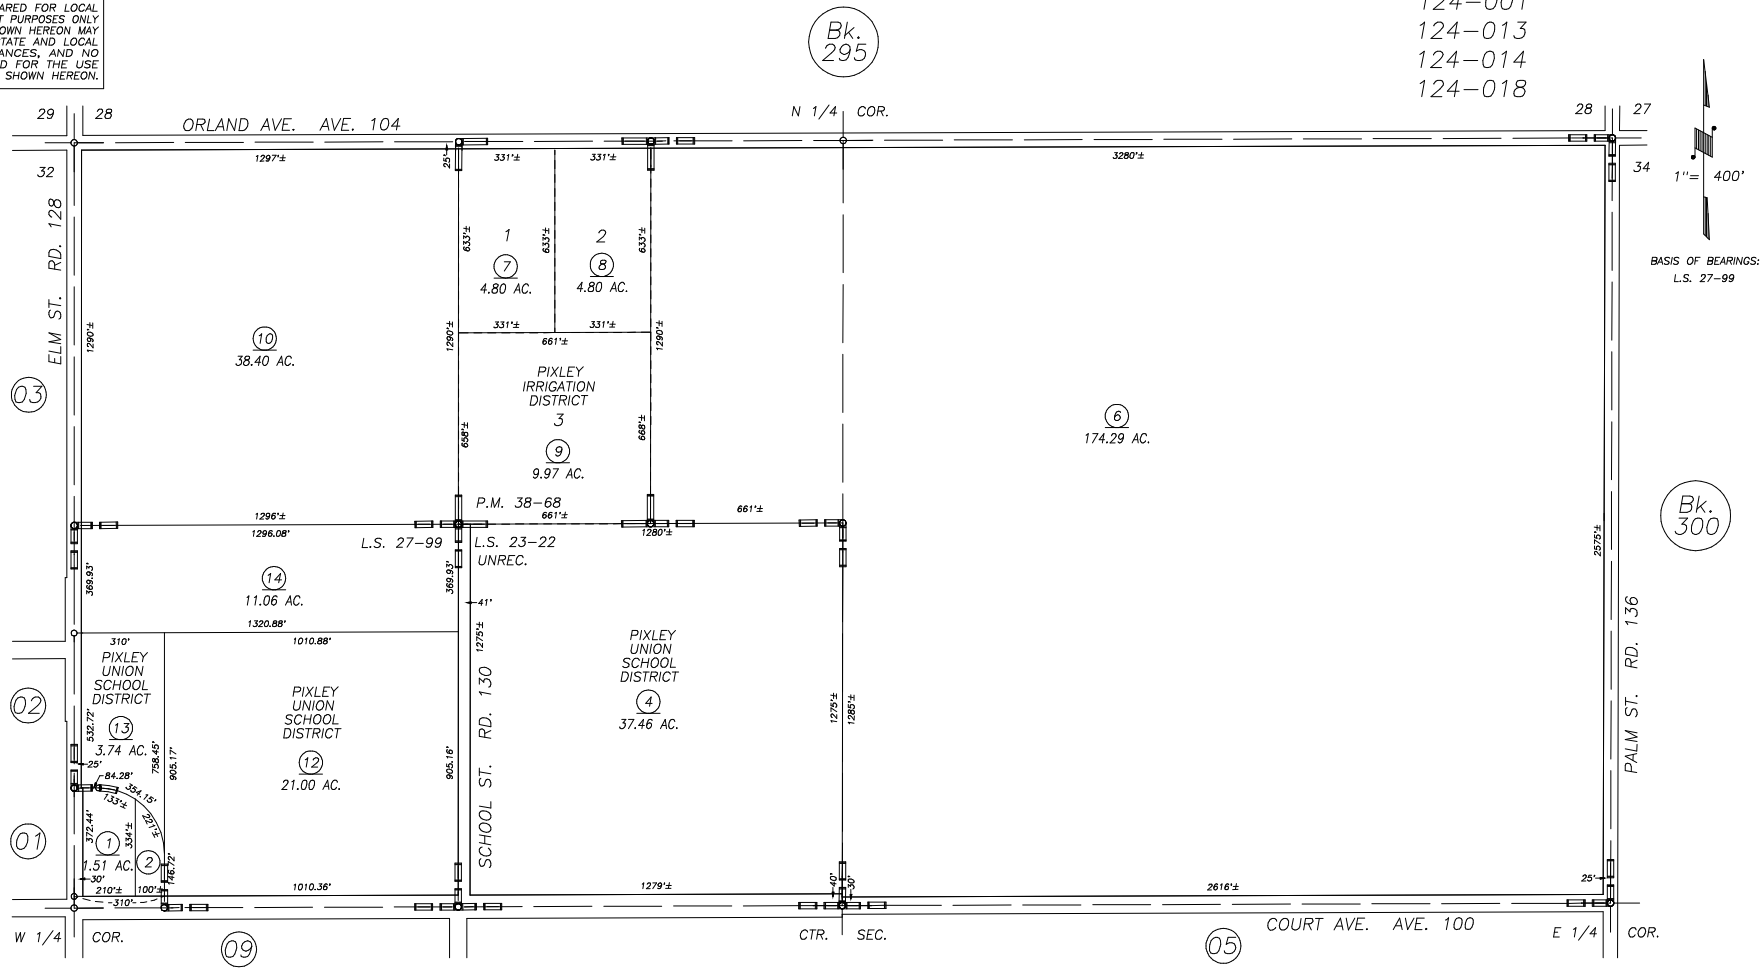

PARCEL MAP NO. 3765, P.M. 38–68
RECORD OF SURVEY, L.S. 23–22
RECORD OF SURVEY, L.S. 27–99
N.A. HUTH SURVEY, UNREC.

VICINITY OF PIXLEY
ASSESSOR'S MAPS BK. 299 , PG. 04
COUNTY OF TULARE, CALIFORNIA, U.S.A.

NOTE: Assessor's Parcel Numbers Shown in Circles (1)
Assessor's Block Numbers Shown in Ellipses (123)

REVISION	DATE	TECH
TRAC CHANGES ONLY	06/03/2014	RLW