DISCLAIMER

THIS MAP WAS PREPARED FOR LOCAL PROPERTY ASSESSMENT PURPOSES ONLY. THE PARCELS SHOWN HEREON MAY NOT COMPLY WITH STATE AND LOCAL SUBDIVISION ORDINANCES. NO LIABILITY IS ASSUMED FOR THE USE OF THE INFORMATION HEREON.

REVISED: 12/20/2012
REASON: 2012-0041792
CAD TECH: CMB

SW 1/4 OF SE 1/4 SEC. 32, T.22S., R.25E., M.D.B.&M.

TAX CODE AREA
124 - 006

299-14

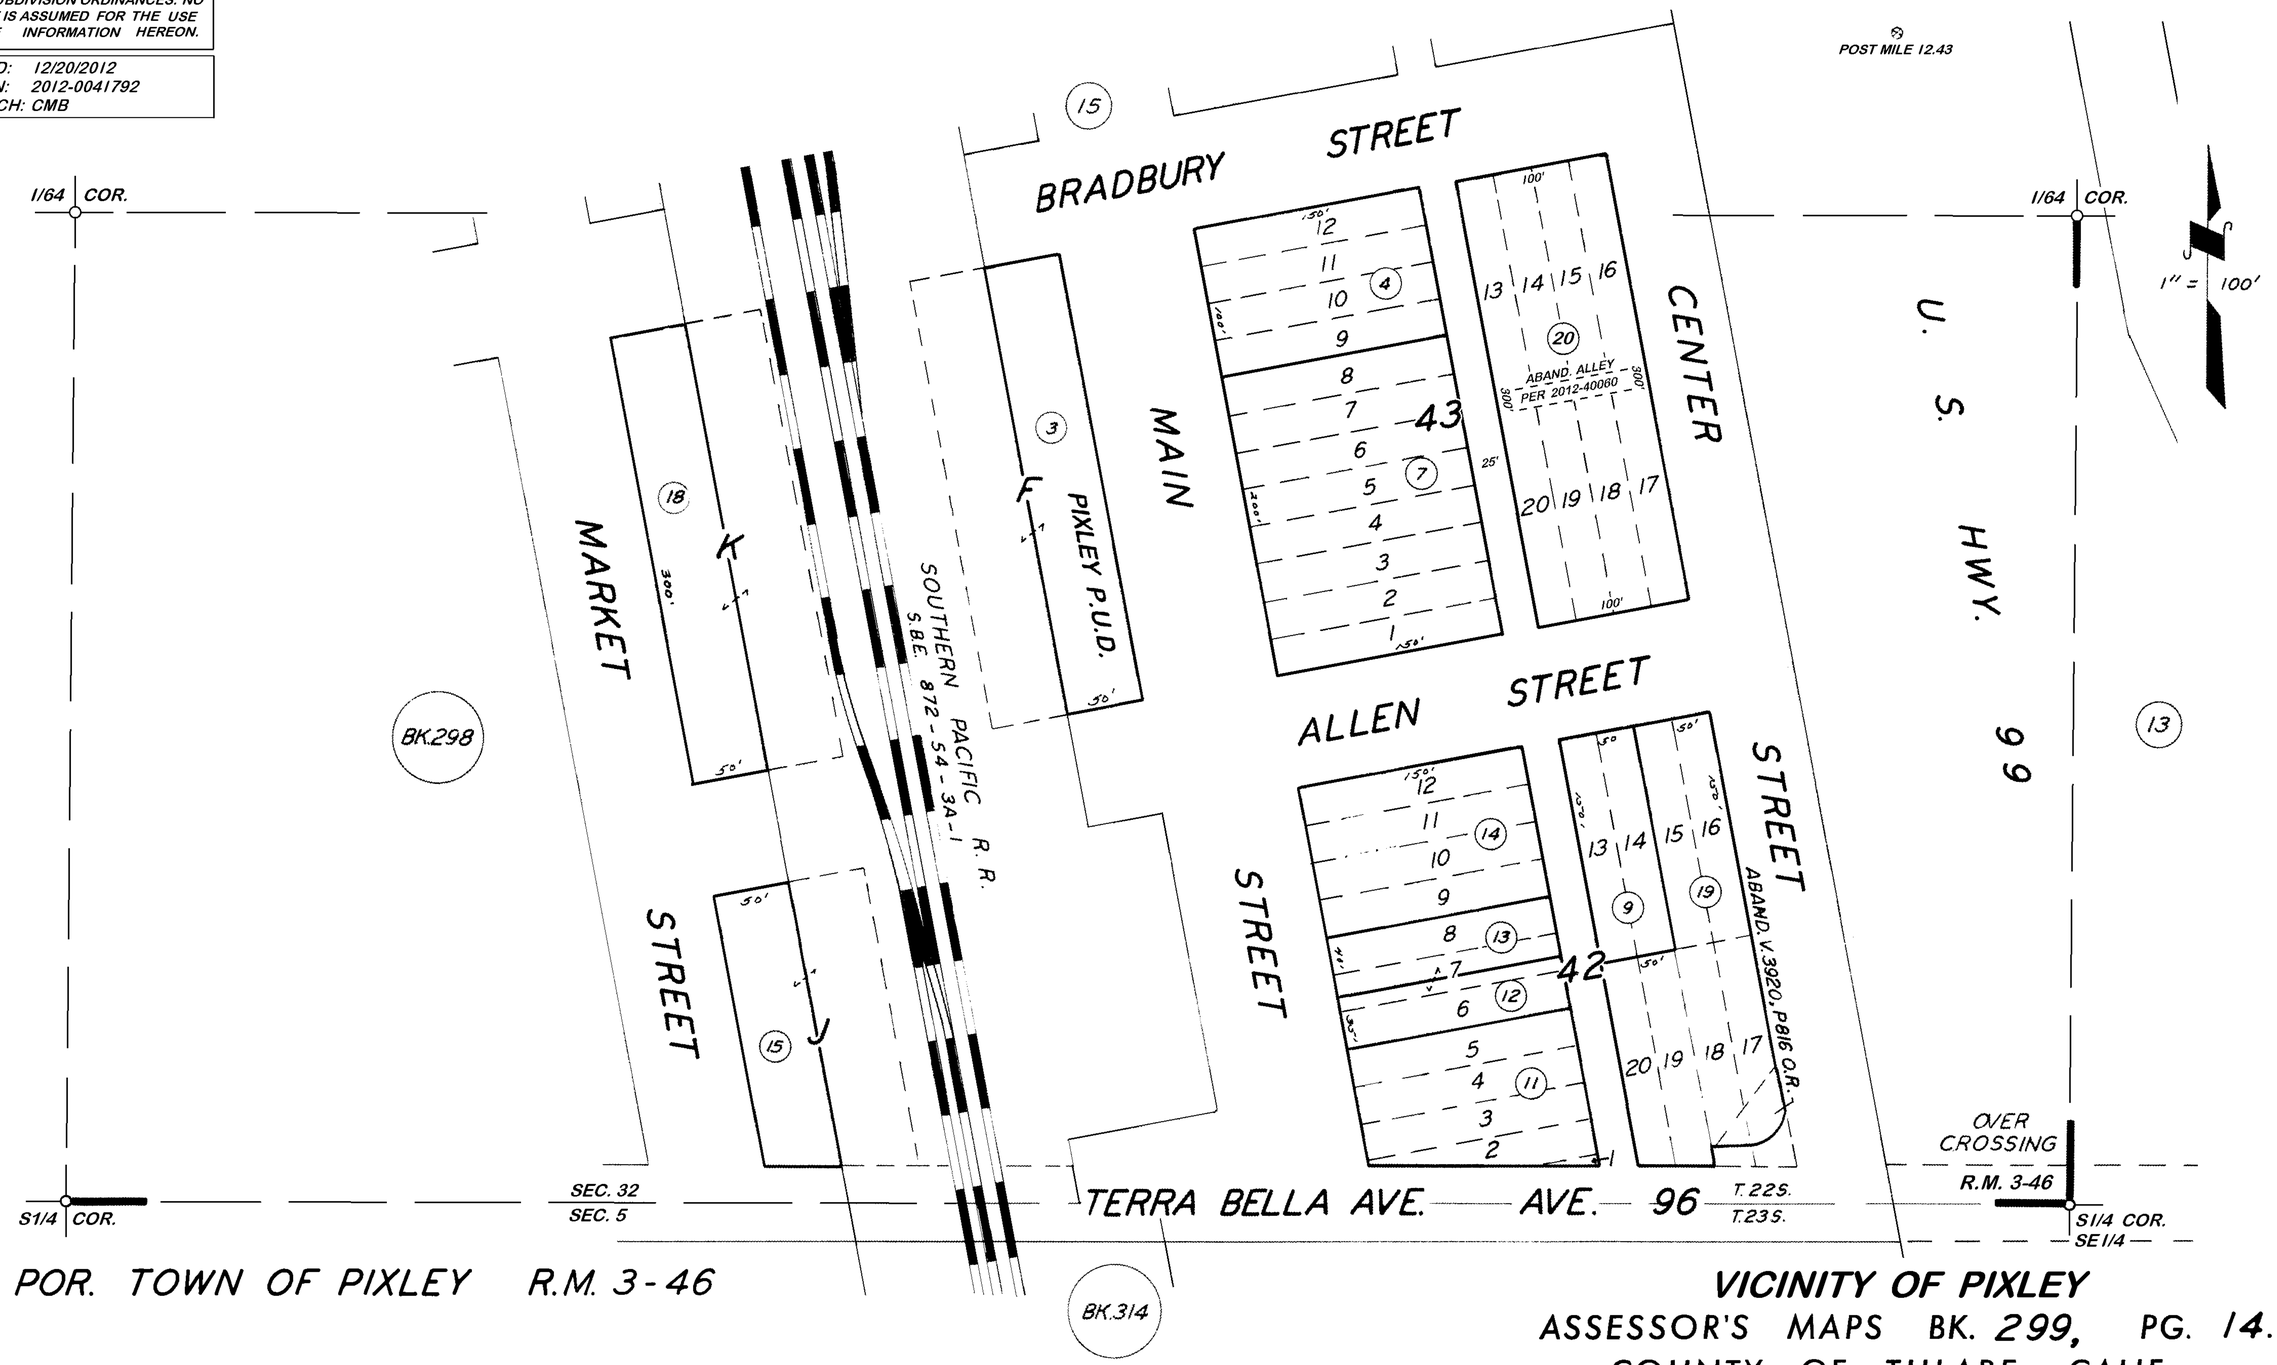

POR. TOWN OF PIXLEY R.M. 3-46

VICINITY OF PIXLEY

ASSESSOR'S MAPS BK. 299, PG. 14.
COUNTY OF TULARE, CALIF.

NOTE — ASSESSOR'S BLOCK NUMBERS SHOWN IN ELLIPSES
ASSESSOR'S PARCEL NUMBERS SHOWN IN CIRCLES