DISCLAIMER

THIS MAP WAS PREPARED FOR LOCAL PROPERTY ASSESSMENT PURPOSES ONLY AND THE PARCELS SHOWN HEREON MAY NOT COMPLY WITH STATE AND LOCAL SUBDIVISION ORDINANCES, AND NO LIABILITY IS ASSUMED FOR THE USE OF THE INFORMATION SHOWN HEREON.

SEC. 5&6, T.22S., R.25E., M.D.B.&M.

Tax Area Codes 300–03
147–001
147–003

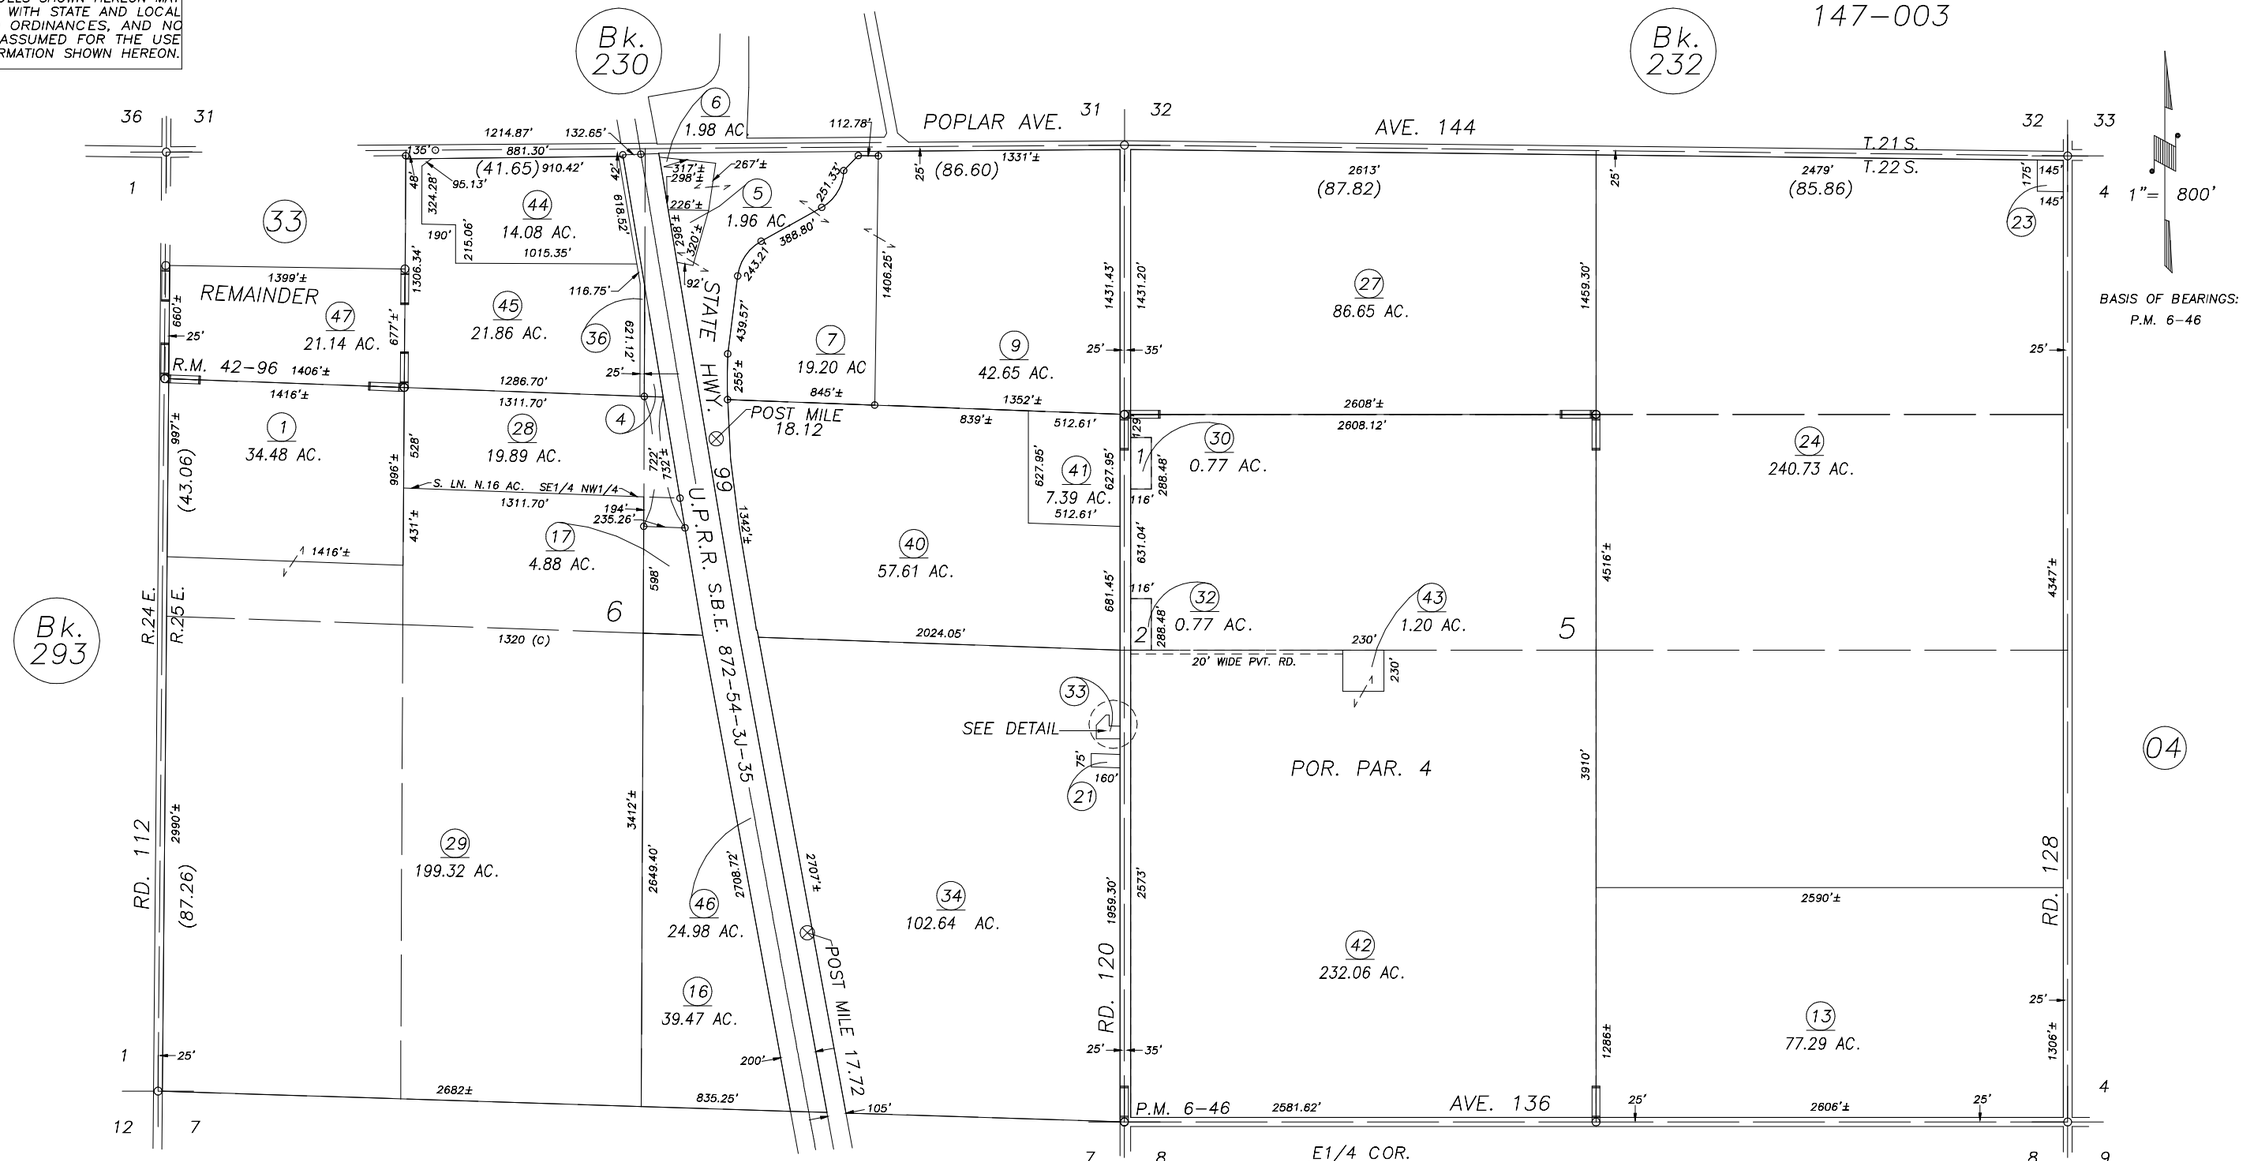

POR. PARCEL MAP 546, P.M. 6–46
POR. TRACT NO. 782, R.M. 42–96

VICINITY OF TIPTON
ASSESSOR'S MAPS BK.300 , PG.03
COUNTY OF TULARE, CALIFORNIA, U.S.A.

NOTE: Assessor's Parcel Numbers Shown in Circles (1)
Assessor's Block Numbers Shown in Elipses (123)

REVISION	DATE	TECH
2008–0086566	12/17/2009	JLC