**DISCLAIMER**

*THIS MAP WAS PREPARED FOR LOCAL PROPERTY ASSESSMENT PURPOSES ONLY. THE PARCELS SHOWN HEREON MAY NOT COMPLY WITH STATE AND LOCAL SUBDIVISION ORDINANCES. NO LIABILITY IS ASSUMED FOR THE USE OF THE INFORMATION HEREON. R & T CODE SEC. 327, 408.3, ETC.*

REVISED: 08/19/2014
REASON: 2013-0070685
CAD TECH: ASG

# SEC.20 & FRL. SEC. 19 T.22S., R.26E., M.D.B. & M.

TAX CODE AREA 135-005

300-17

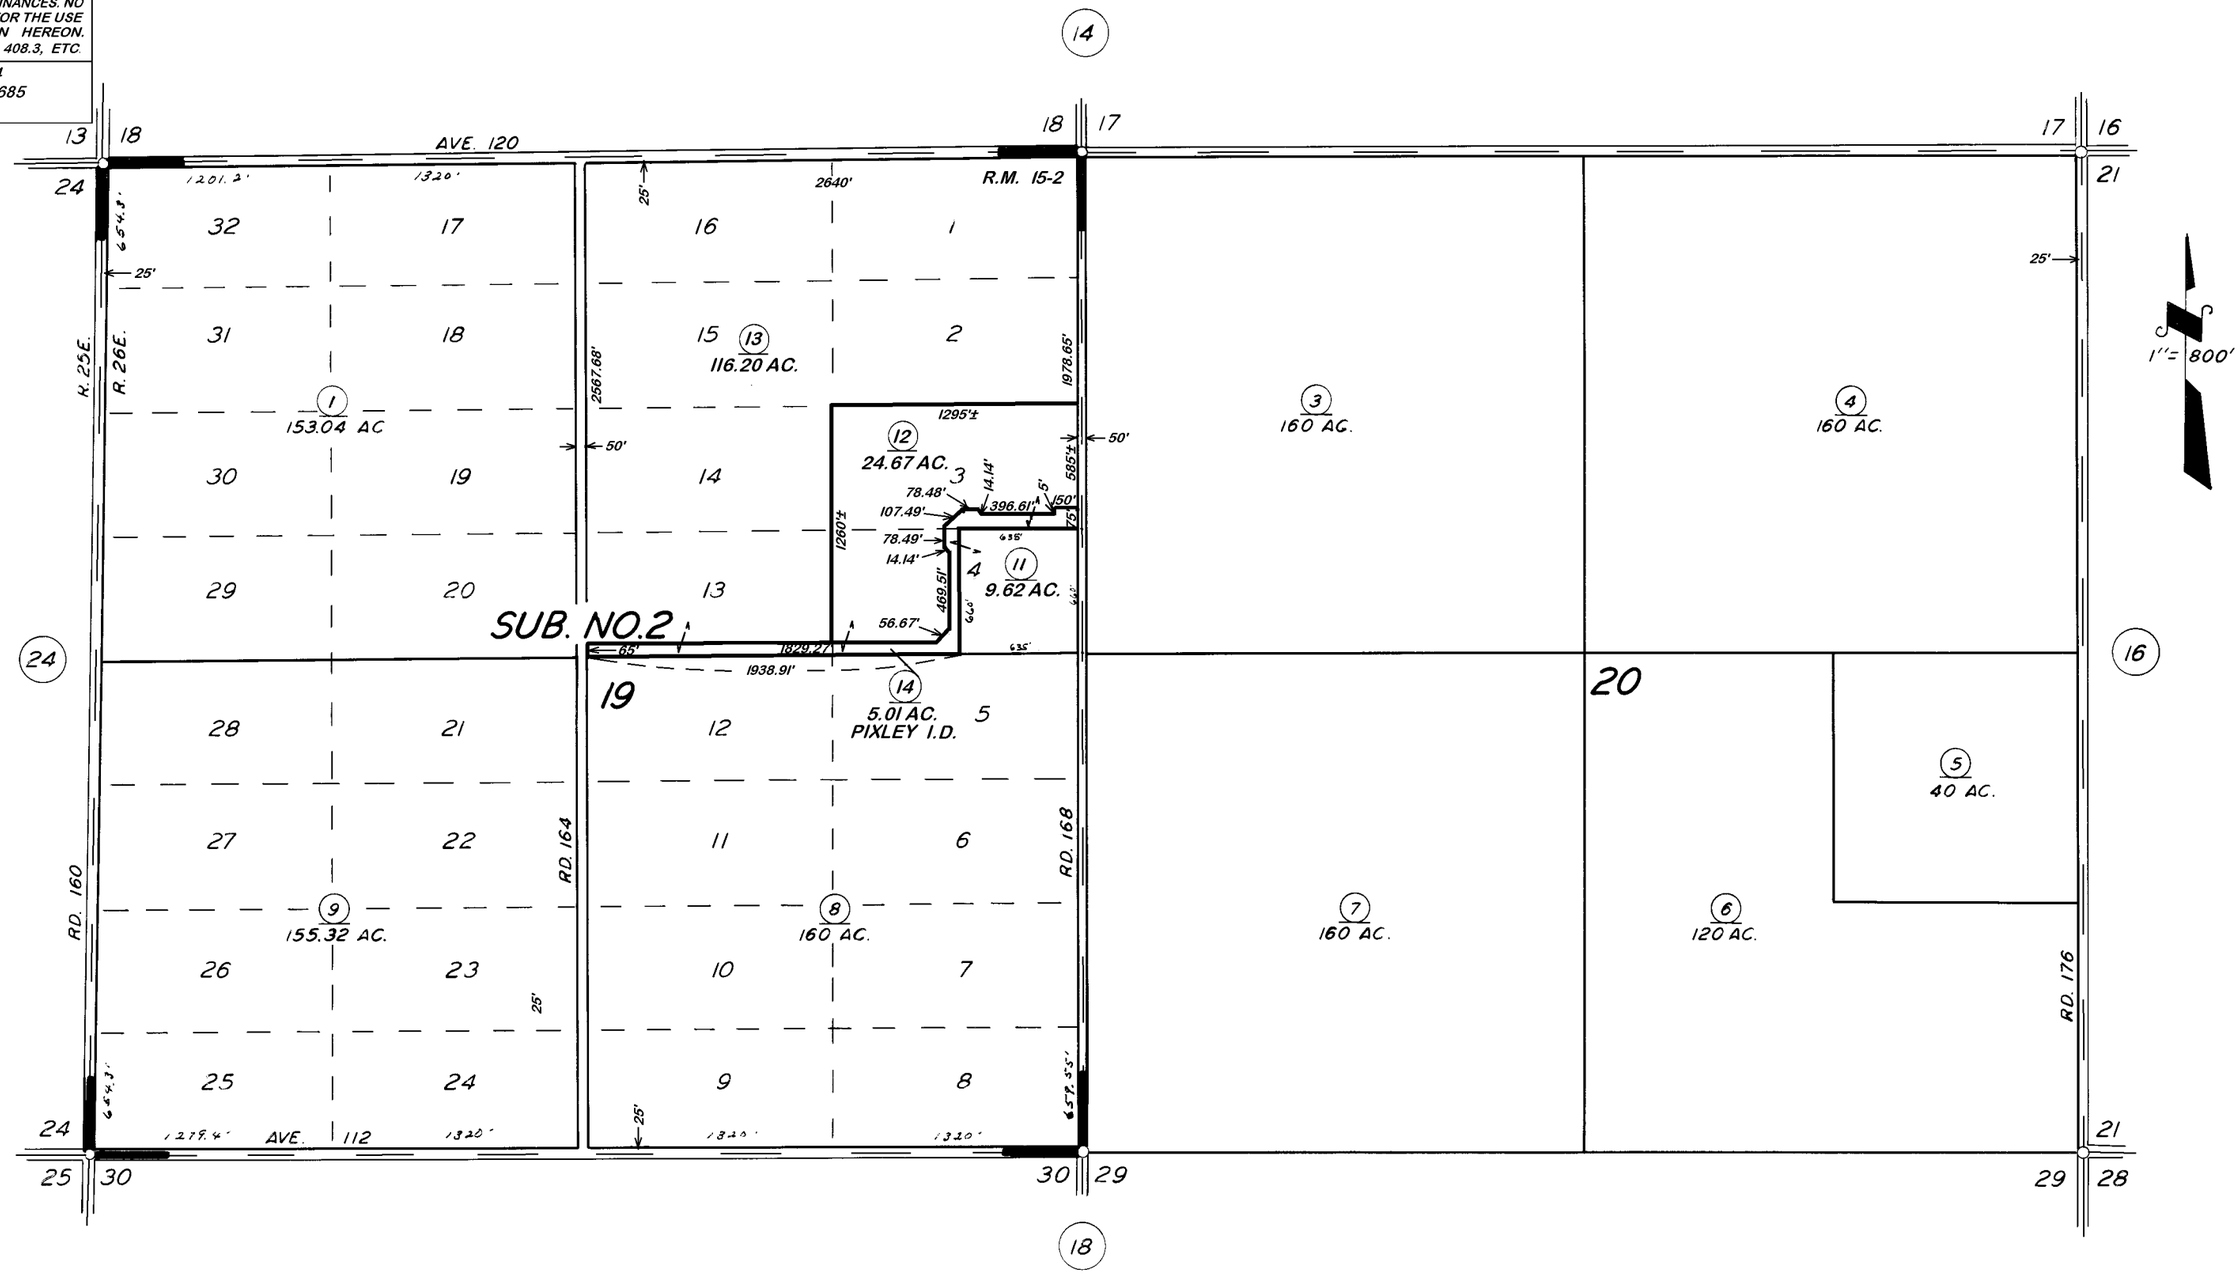


POR. SUMMER HOME TR. R.M. 15-2

ASSESSOR'S MAPS BK. 300, PG. 17.
COUNTY OF TULARE, CALIF.

NOTE — ASSESSOR'S BLOCK NUMBERS SHOWN IN ELLIPSES
ASSESSOR'S PARCEL NUMBERS SHOWN IN CIRCLES