DISCLAIMER

THIS MAP WAS PREPARED FOR LOCAL PROPERTY ASSESSMENT PURPOSES ONLY. THE PARCELS SHOWN HEREON MAY NOT COMPLY WITH STATE AND LOCAL SUBDIVISION ORDINANCES. NO LIABILITY IS ASSUMED FOR THE USE OF THE INFORMATION HEREON.

REVISED: 10/12/2009
REASON: 2007-0046965
CAD TECH: LLB

SEC.29 & FRL. SEC.30 T.22S., R.26E., M.D.B. & M.

TAX CODE AREA
135-001
135-005

300-18

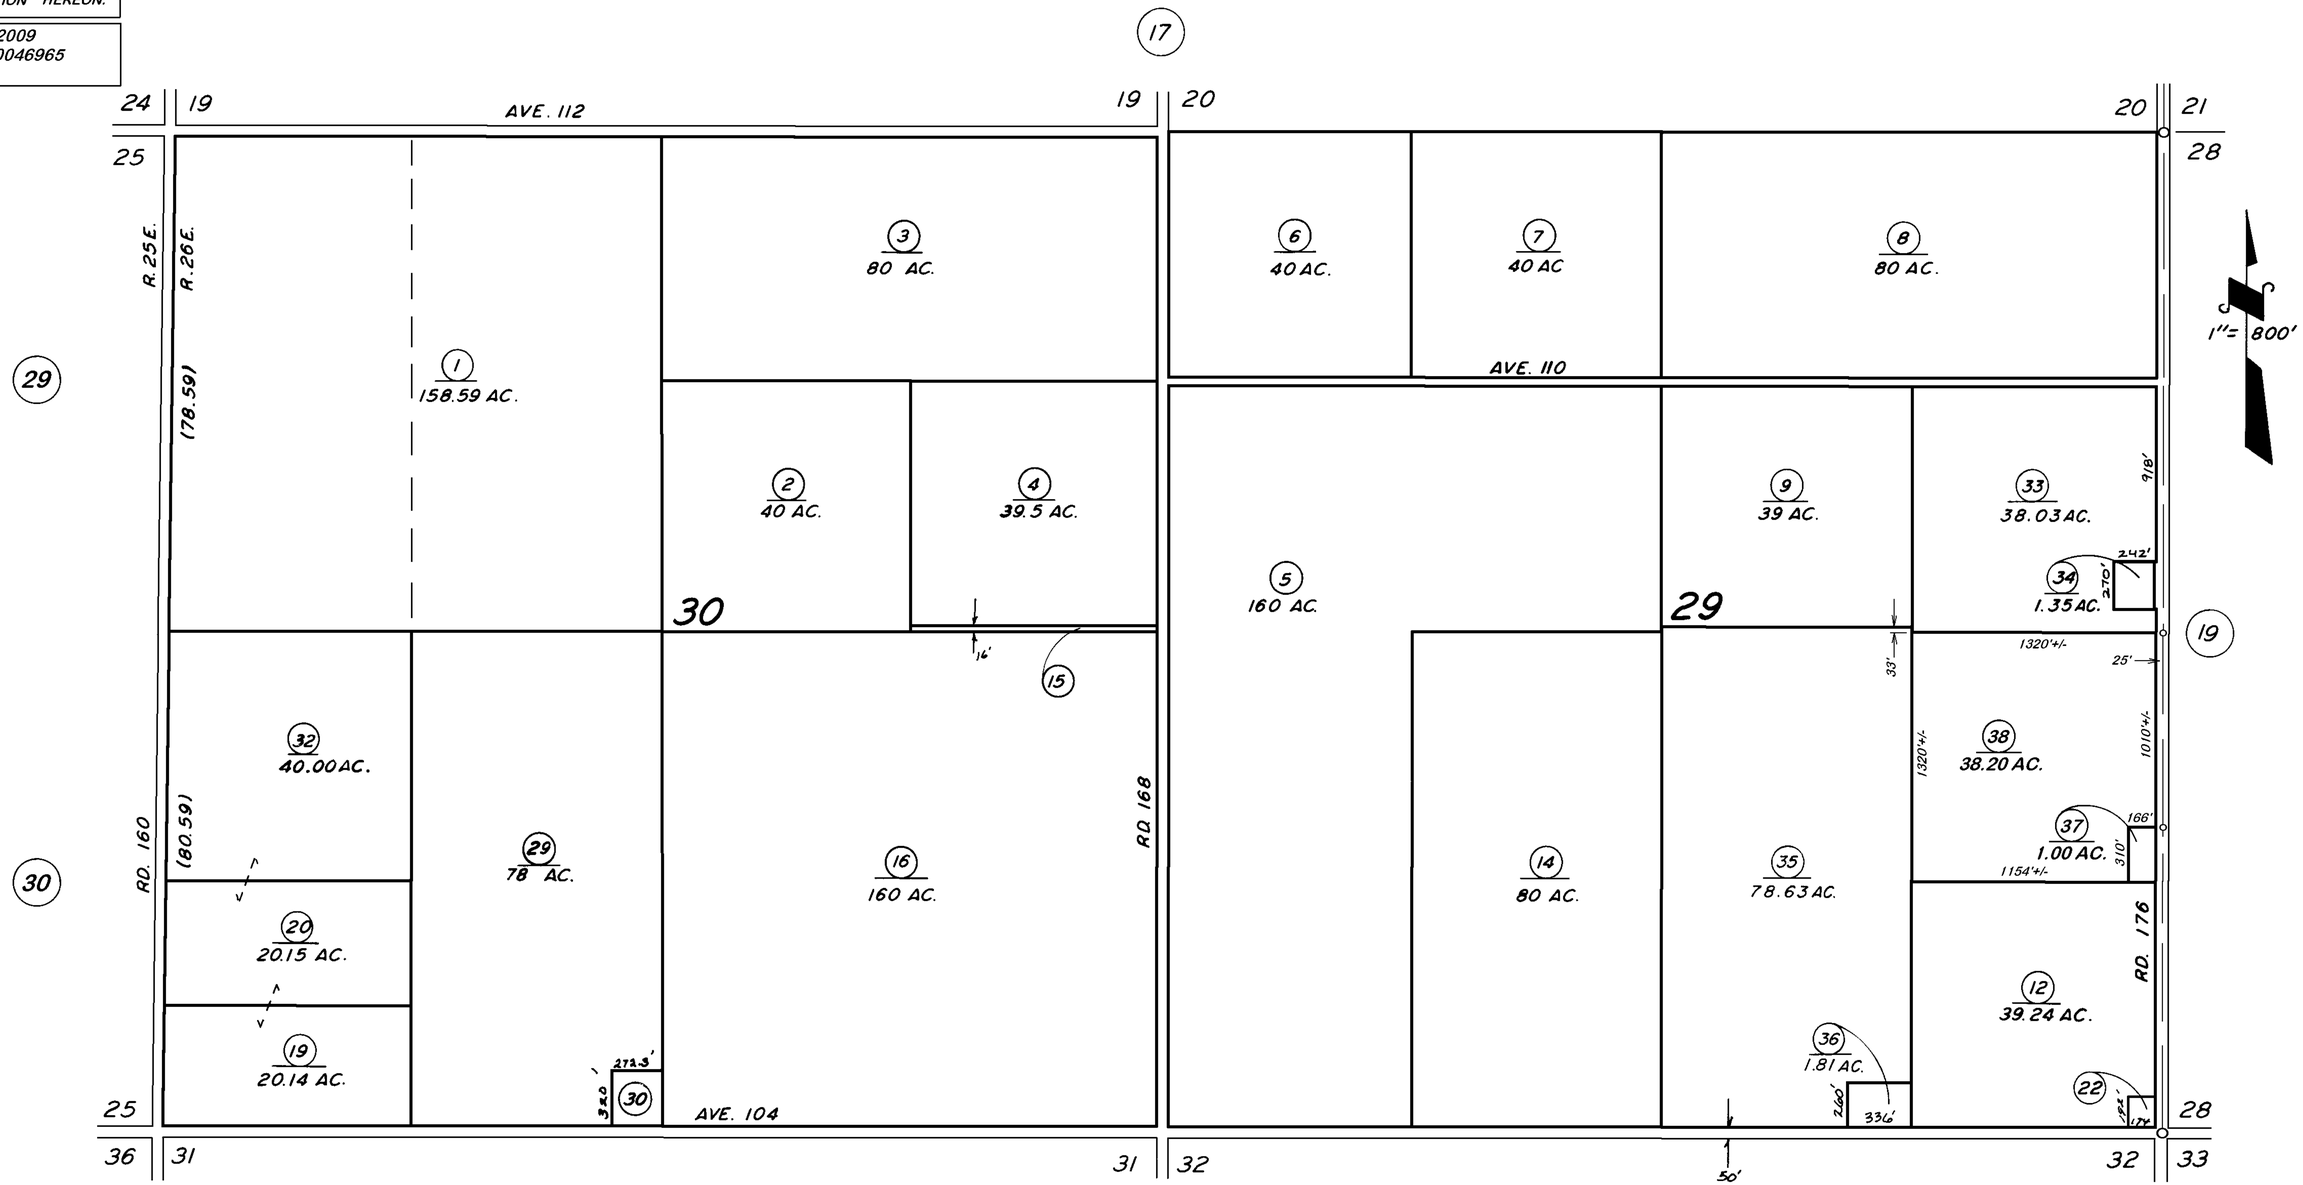

VICINITY OF TERRA BELLA

ASSESSOR'S MAPS BK. 300, PG. 18.
COUNTY OF TULARE, CALIF.

NOTE — ASSESSOR'S BLOCK NUMBERS SHOWN IN ELLIPSES
ASSESSOR'S PARCEL NUMBERS SHOWN IN CIRCLES