N 1/2 OF NW 1/4 OF NW 1/4 OF SEC.6, T.22S., R.25E., M.D.B.&M.

Tax Area Codes 147–001

300–33

DISCLAIMER

THIS MAP WAS PREPARED FOR LOCAL PROPERTY ASSESSMENT PURPOSES ONLY AND THE PARCELS SHOWN HEREON MAY NOT COMPLY WITH STATE AND LOCAL SUBDIVISION ORDINANCES, AND NO LIABILITY IS ASSUMED FOR THE USE OF THE INFORMATION SHOWN HEREON. R & T CODE SEC. 327, 408.3, ETC.

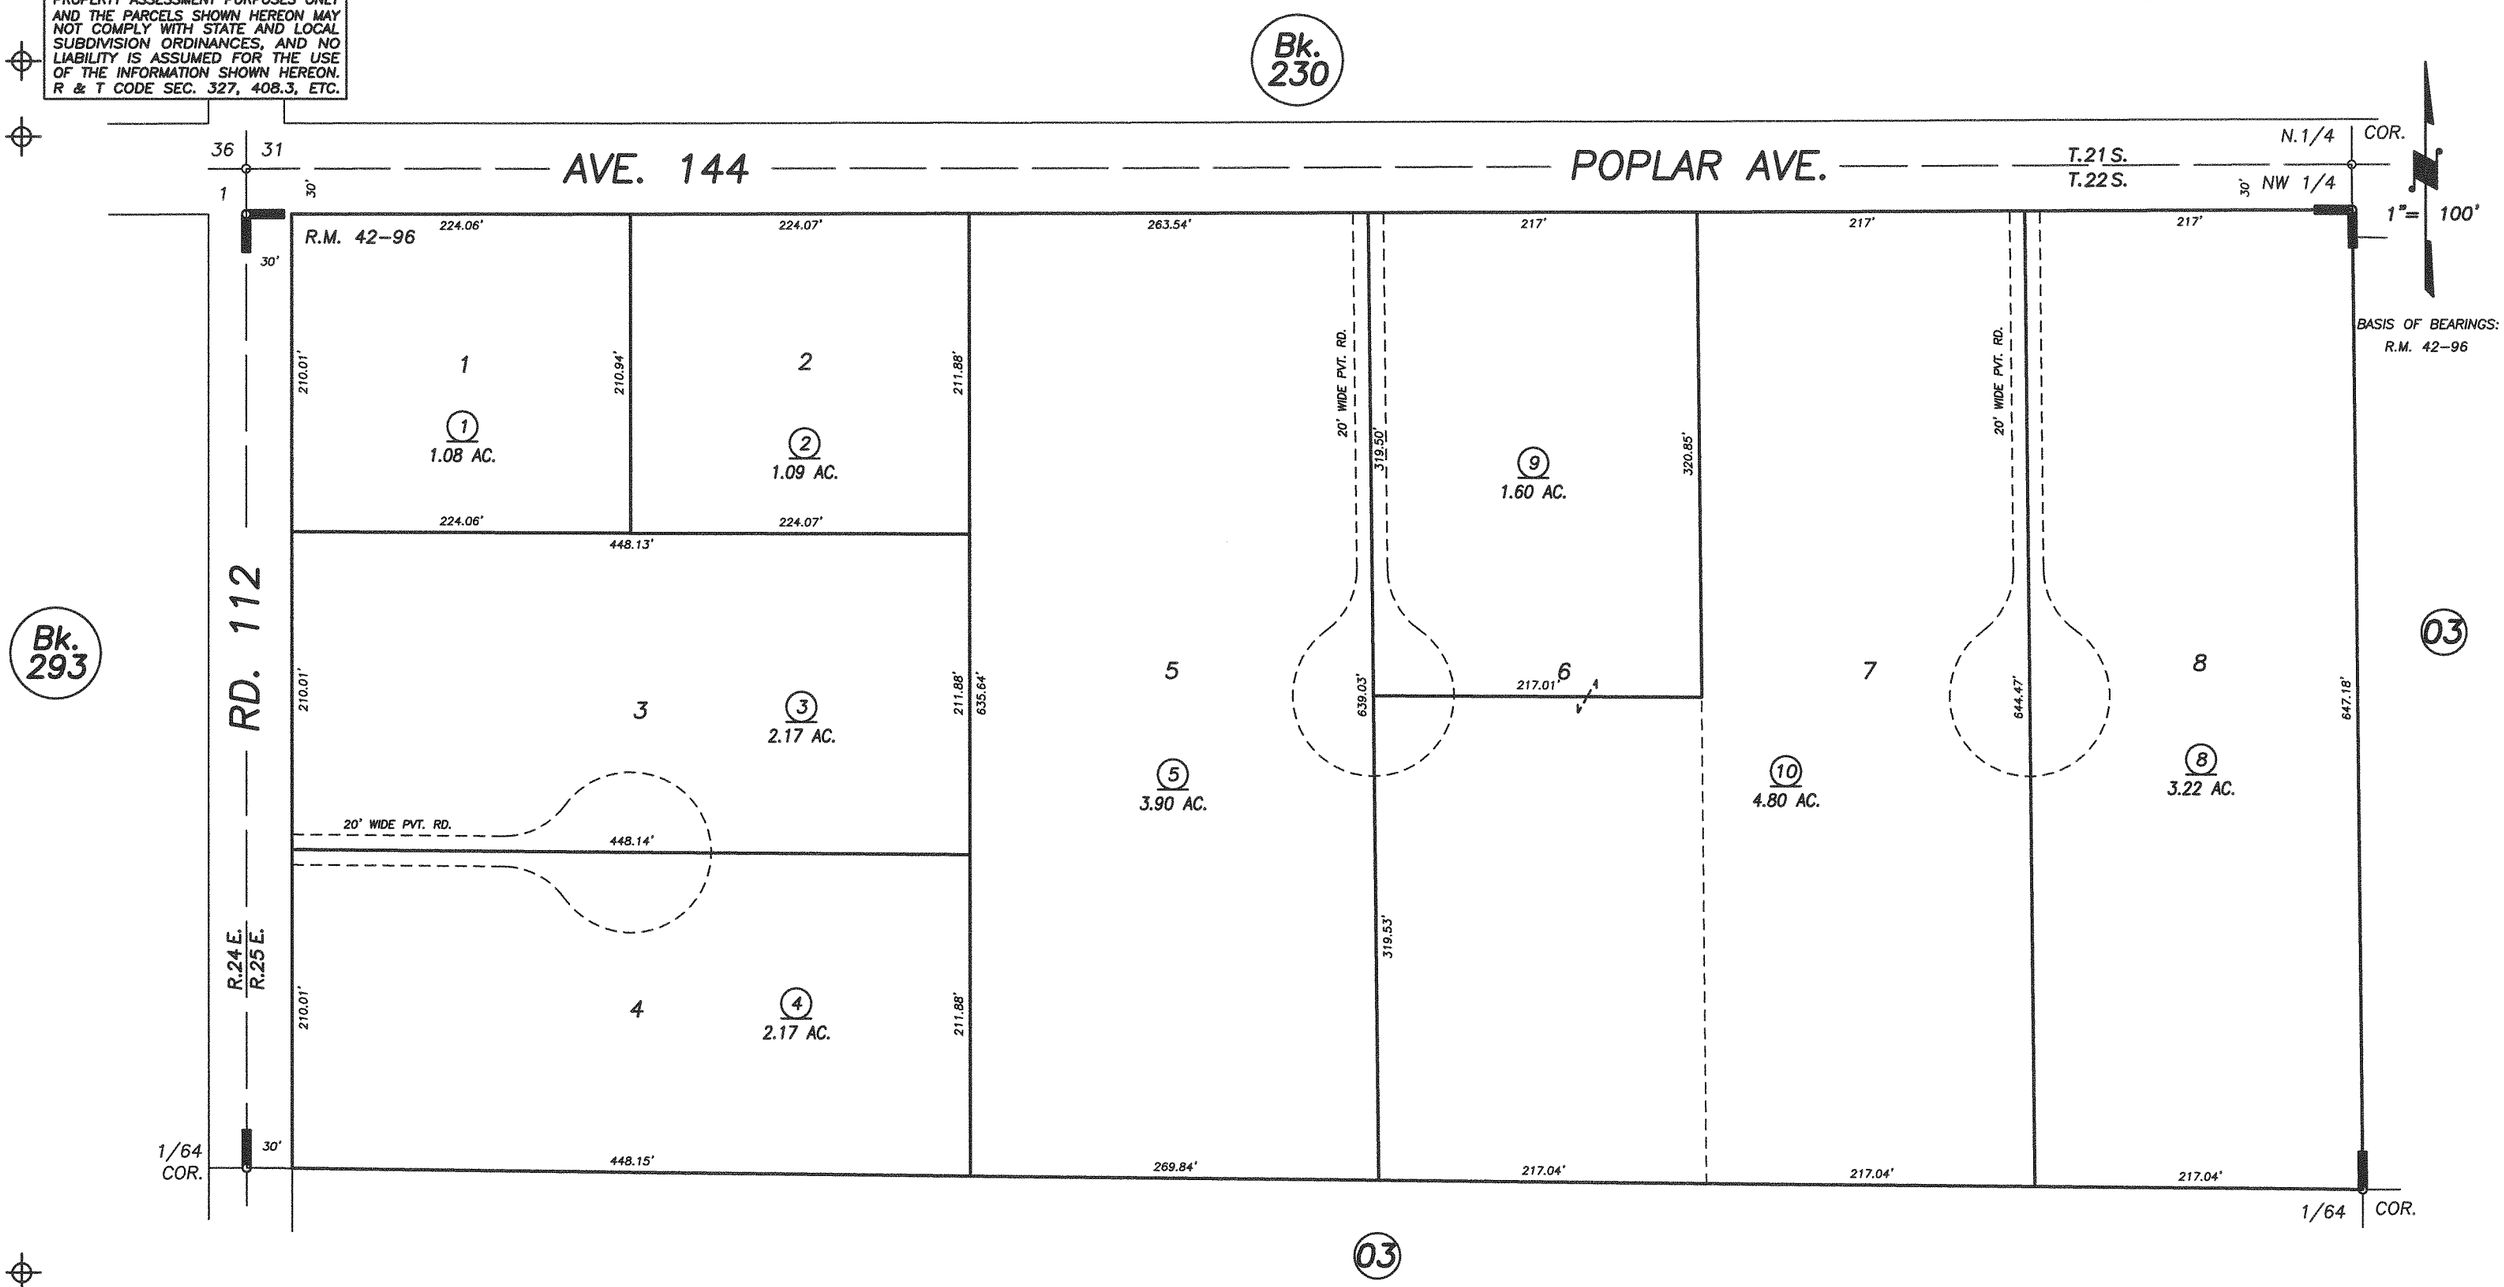

POR. TRACT NO. 782, R.M. 42–96

VICINITY OF TIPTON
ASSESSOR'S MAPS BK. 300 , PG. 33
COUNTY OF TULARE, CALIFORNIA, U.S.A.

NOTE: Assessor's Parcel Numbers Shown in Circles (1)
Assessor's Block Numbers Shown in Ellipses (123)

REVISION	DATE	TECH
2014–0048080	10/20/2014	NFL