DISCLAIMER

THIS MAP WAS PREPARED FOR LOCAL PROPERTY ASSESSMENT PURPOSES ONLY AND THE PARCELS SHOWN HEREON MAY NOT COMPLY WITH STATE AND LOCAL SUBDIVISION ORDINANCES, AND NO LIABILITY IS ASSUMED FOR THE USE OF THE INFORMATION SHOWN HEREON.

N1/2 SEC.11, & SEC.12, T.22S., R.26E., M.D.B.&M.

Tax Area Codes 302–02
125–000
125–002
132–001
132–002

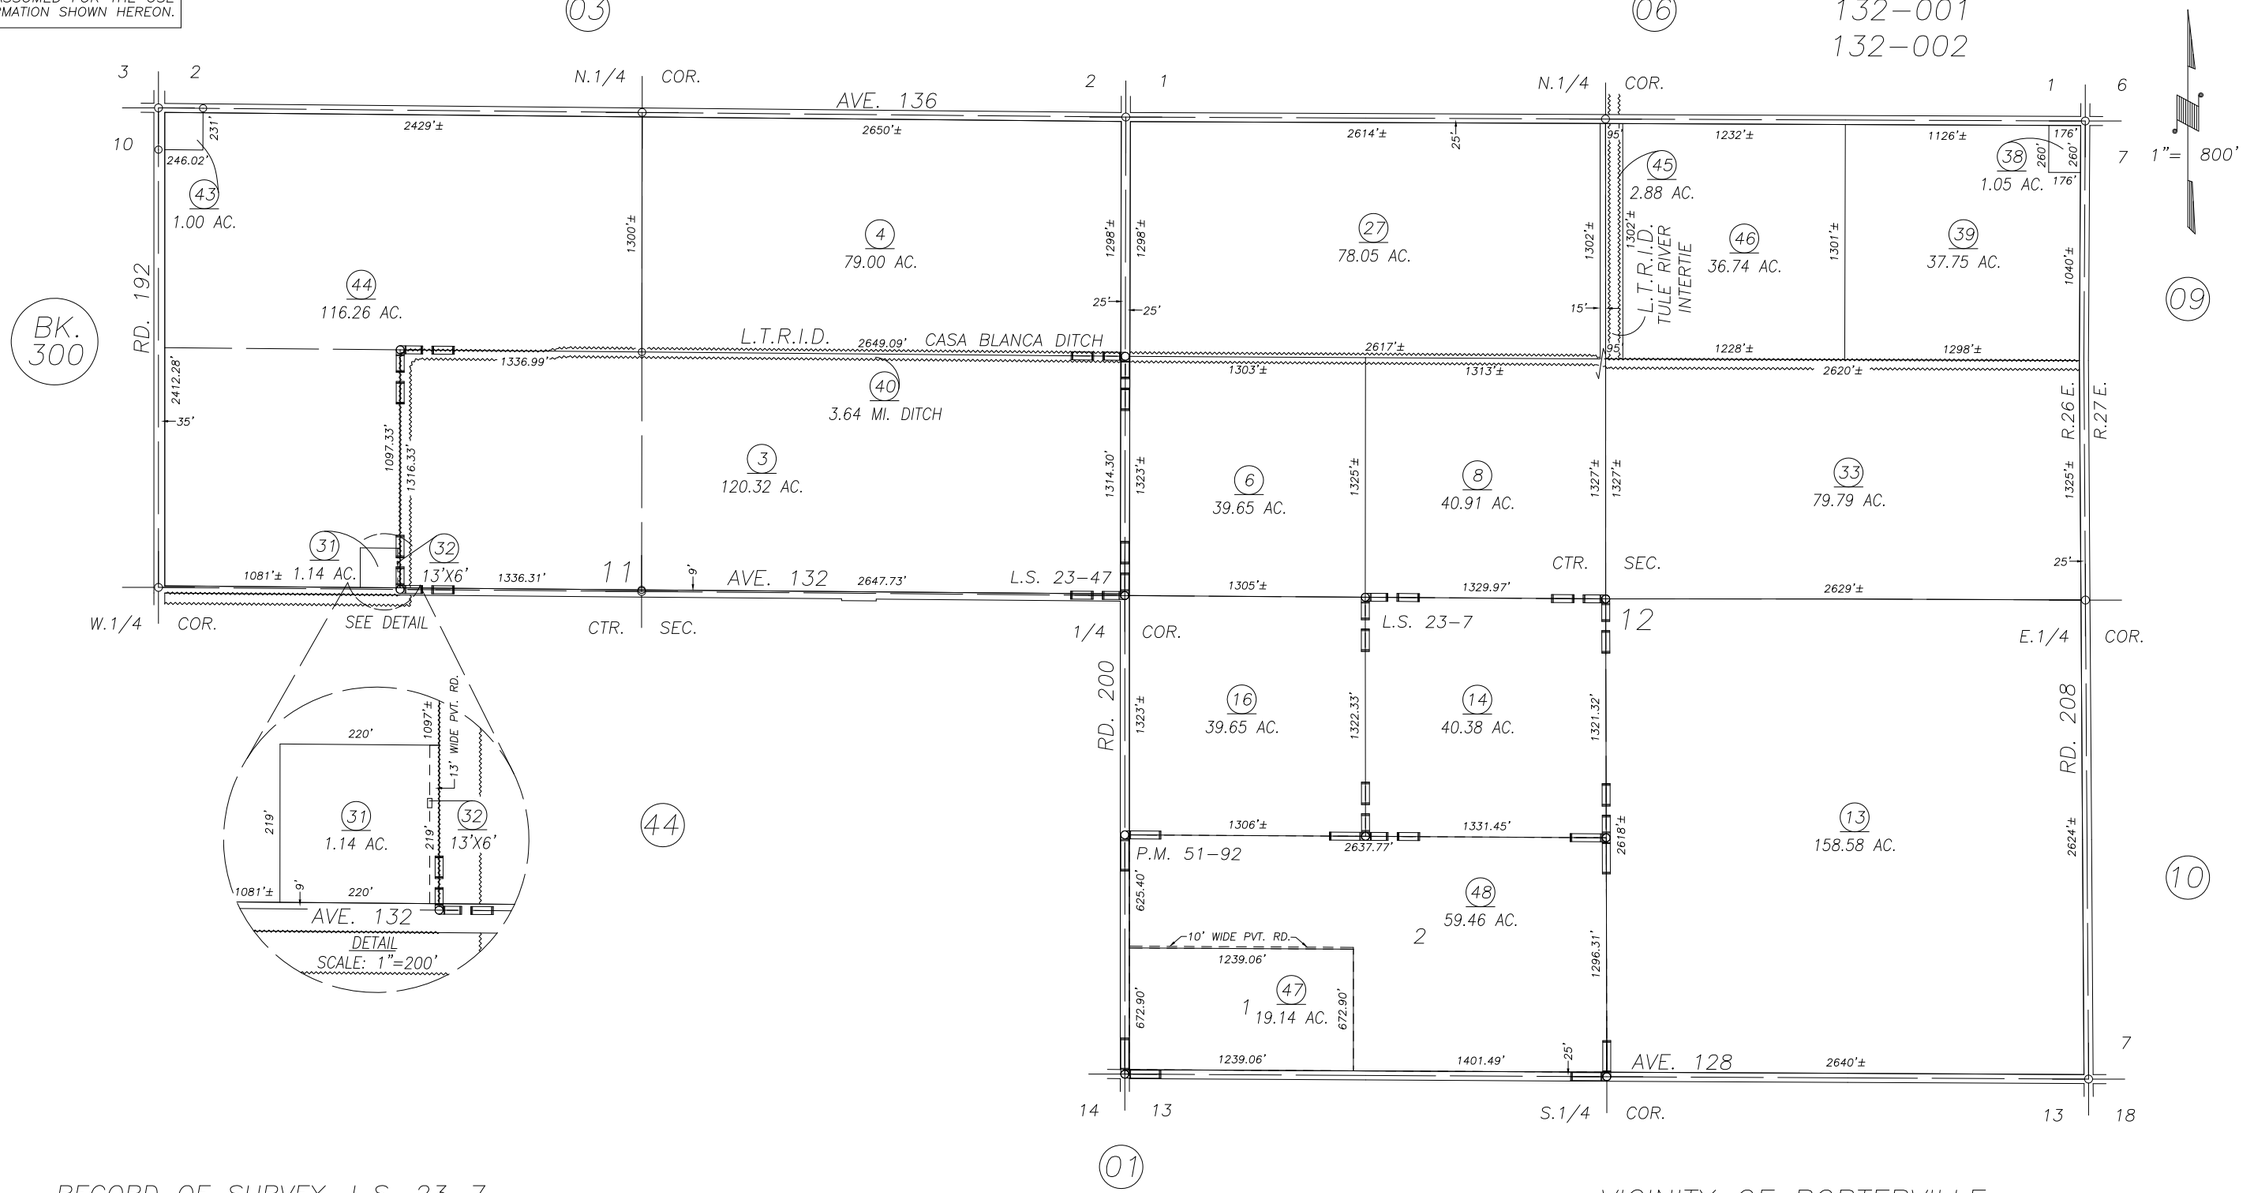

RECORD OF SURVEY, L.S. 23–7
RECORD OF SURVEY, L.S. 23–47
PARCEL MAP NO. 5086, P.M. 51–92
RECORD OF SURVEY, L.S. 26–27 (RD. 192)

VICINITY OF PORTERVILLE
ASSESSOR'S MAPS BK. 302 , PG. 02
COUNTY OF TULARE, CALIFORNIA, U.S.A.

NOTE: Assessor's Parcel Numbers Shown in Circles (1)
Assessor's Block Numbers Shown in Ellipses (123)

REVISION	DATE	TECH
2013–0058369	06/06/2014	RLW