SEC. 1 T.22S., R.26E., M.D.B.&M.
SEC. 6 T.22S., R.27E., M.D.B.&M.

TAX CODE AREA 132-002

302-06

DISCLAIMER

THIS MAP WAS PREPARED FOR LOCAL PROPERTY ASSESSMENT PURPOSES ONLY. THE PARCELS SHOWN HEREON MAY NOT COMPLY WITH STATE AND LOCAL SUBDIVISION ORDINANCES. NO LIABILITY IS ASSUMED FOR THE USE OF THE INFORMATION HEREON.

REVISED: 10/04/2010
REASON: 2010-0027995
CAD TECH: LLB

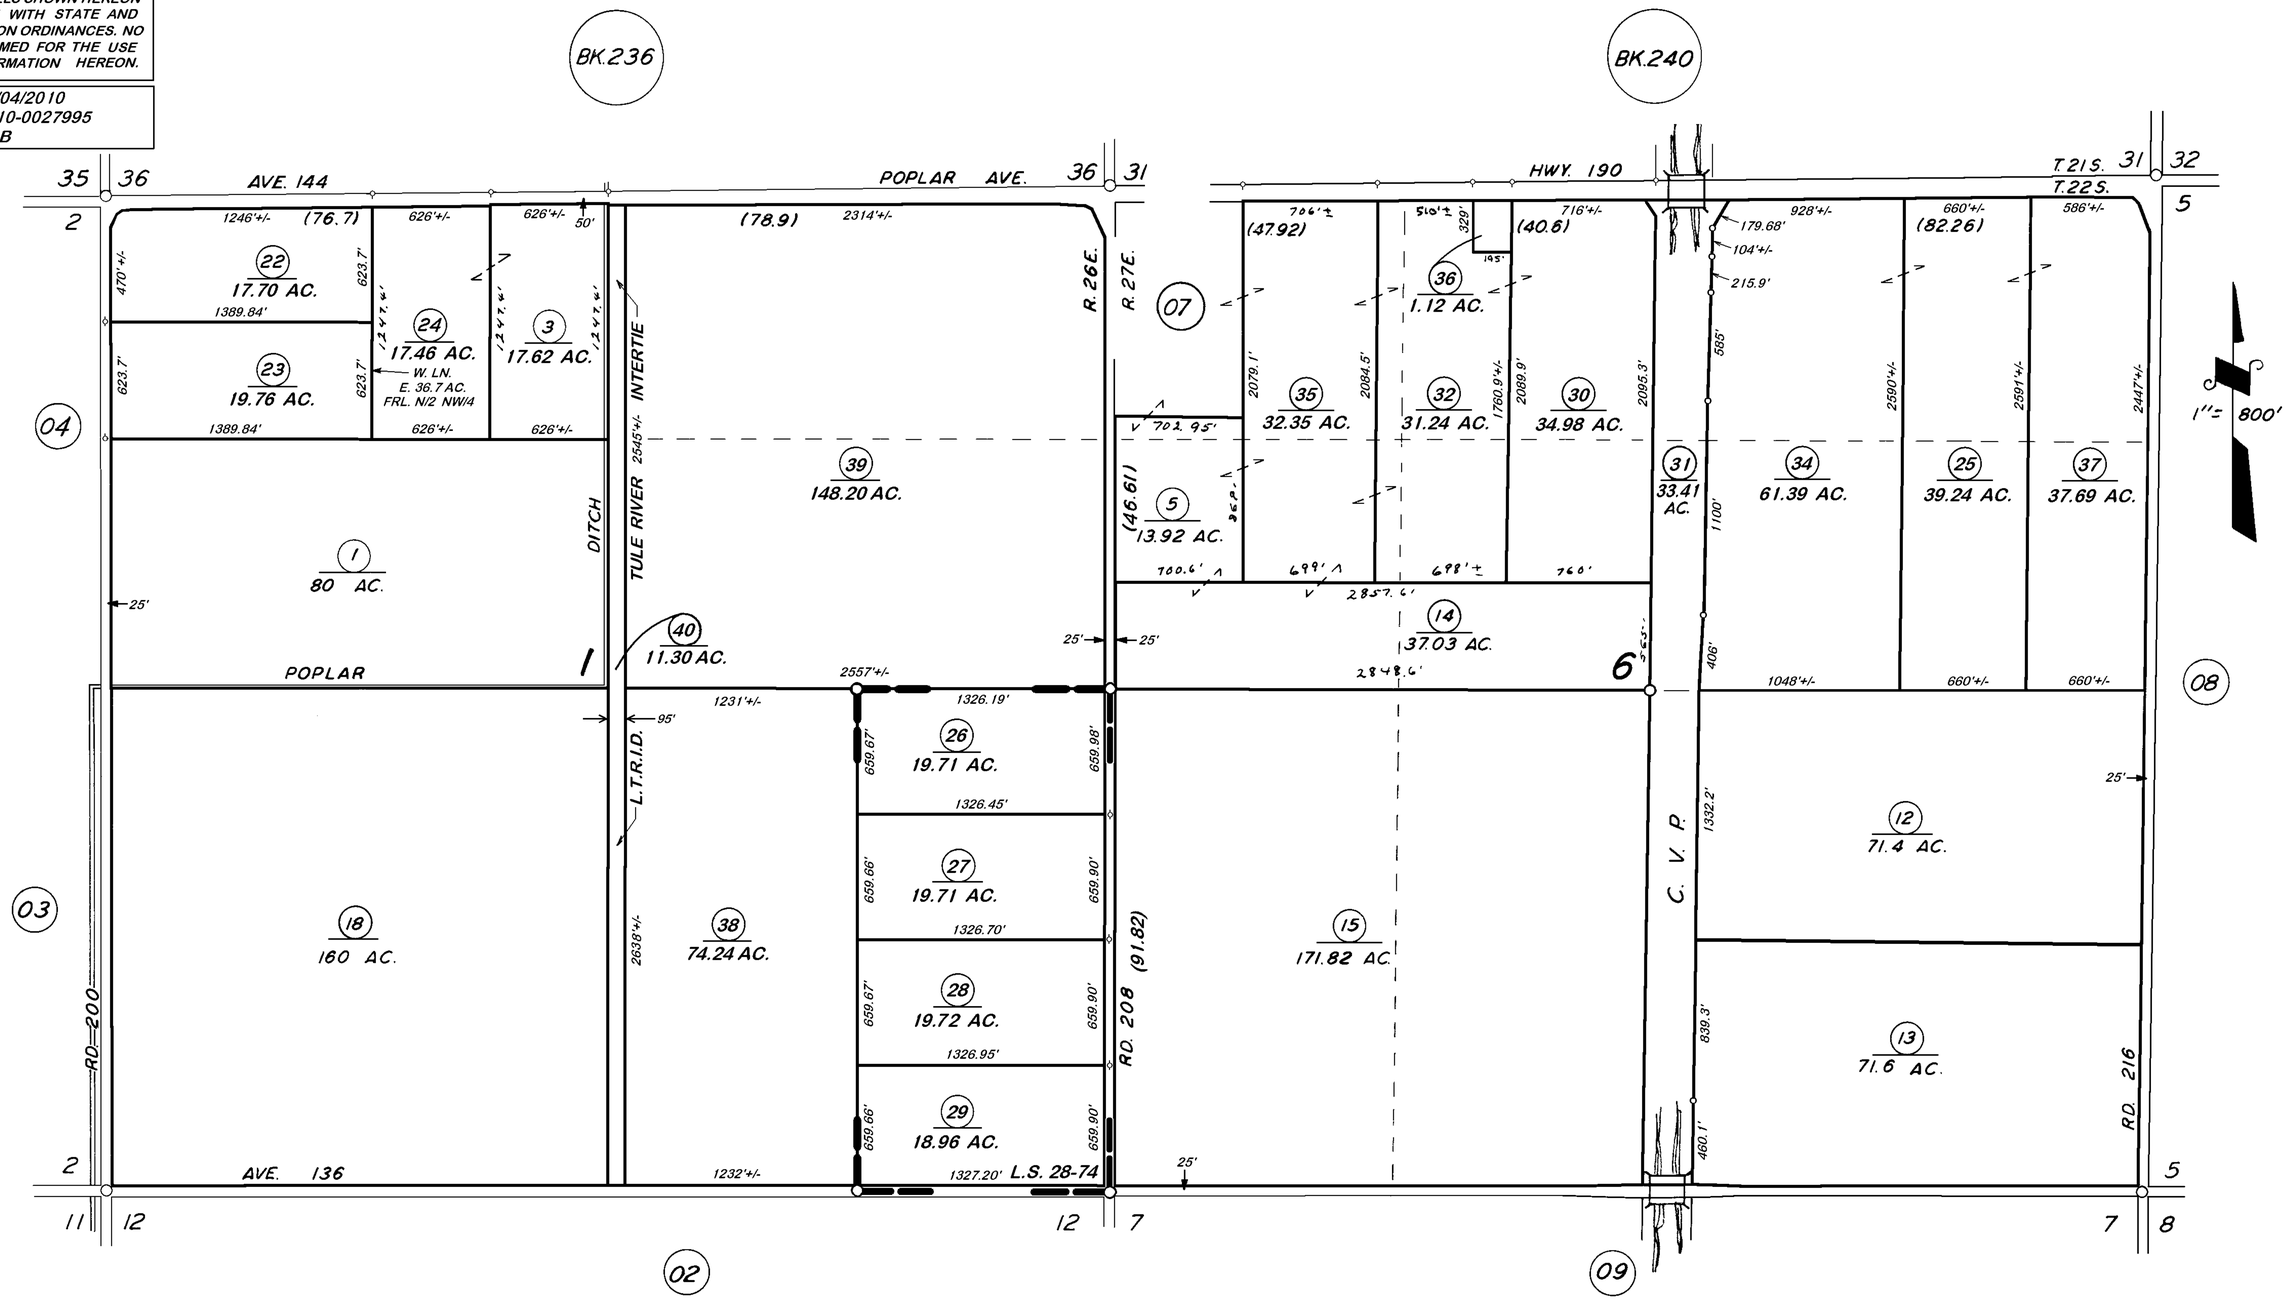

RECORD OF SURVEY, L.S. 28-74

VICINITY OF PORTERVILLE
ASSESSOR'S MAPS BK. 302, PG. 06.
COUNTY OF TULARE, CALIF.

NOTE — ASSESSOR'S BLOCK NUMBERS SHOWN IN ELLIPSES
ASSESSOR'S PARCEL NUMBERS SHOWN IN CIRCLES