DISCLAIMER

THIS MAP WAS PREPARED FOR LOCAL PROPERTY ASSESSMENT PURPOSES ONLY. THE PARCELS SHOWN HEREON MAY NOT COMPLY WITH STATE AND LOCAL SUBDIVISION ORDINANCES. NO LIABILITY IS ASSUMED FOR THE USE OF THE INFORMATION HEREON.

REVISED: 09/18/2009
REASON: 2009 I REVIEW
CAD TECH: CBT

S 1/2 SEC. 27, T. 22 S., R. 27 E., M.D.B.& M.

TAX CODE AREA 302-34
094-000
144-001
144-006

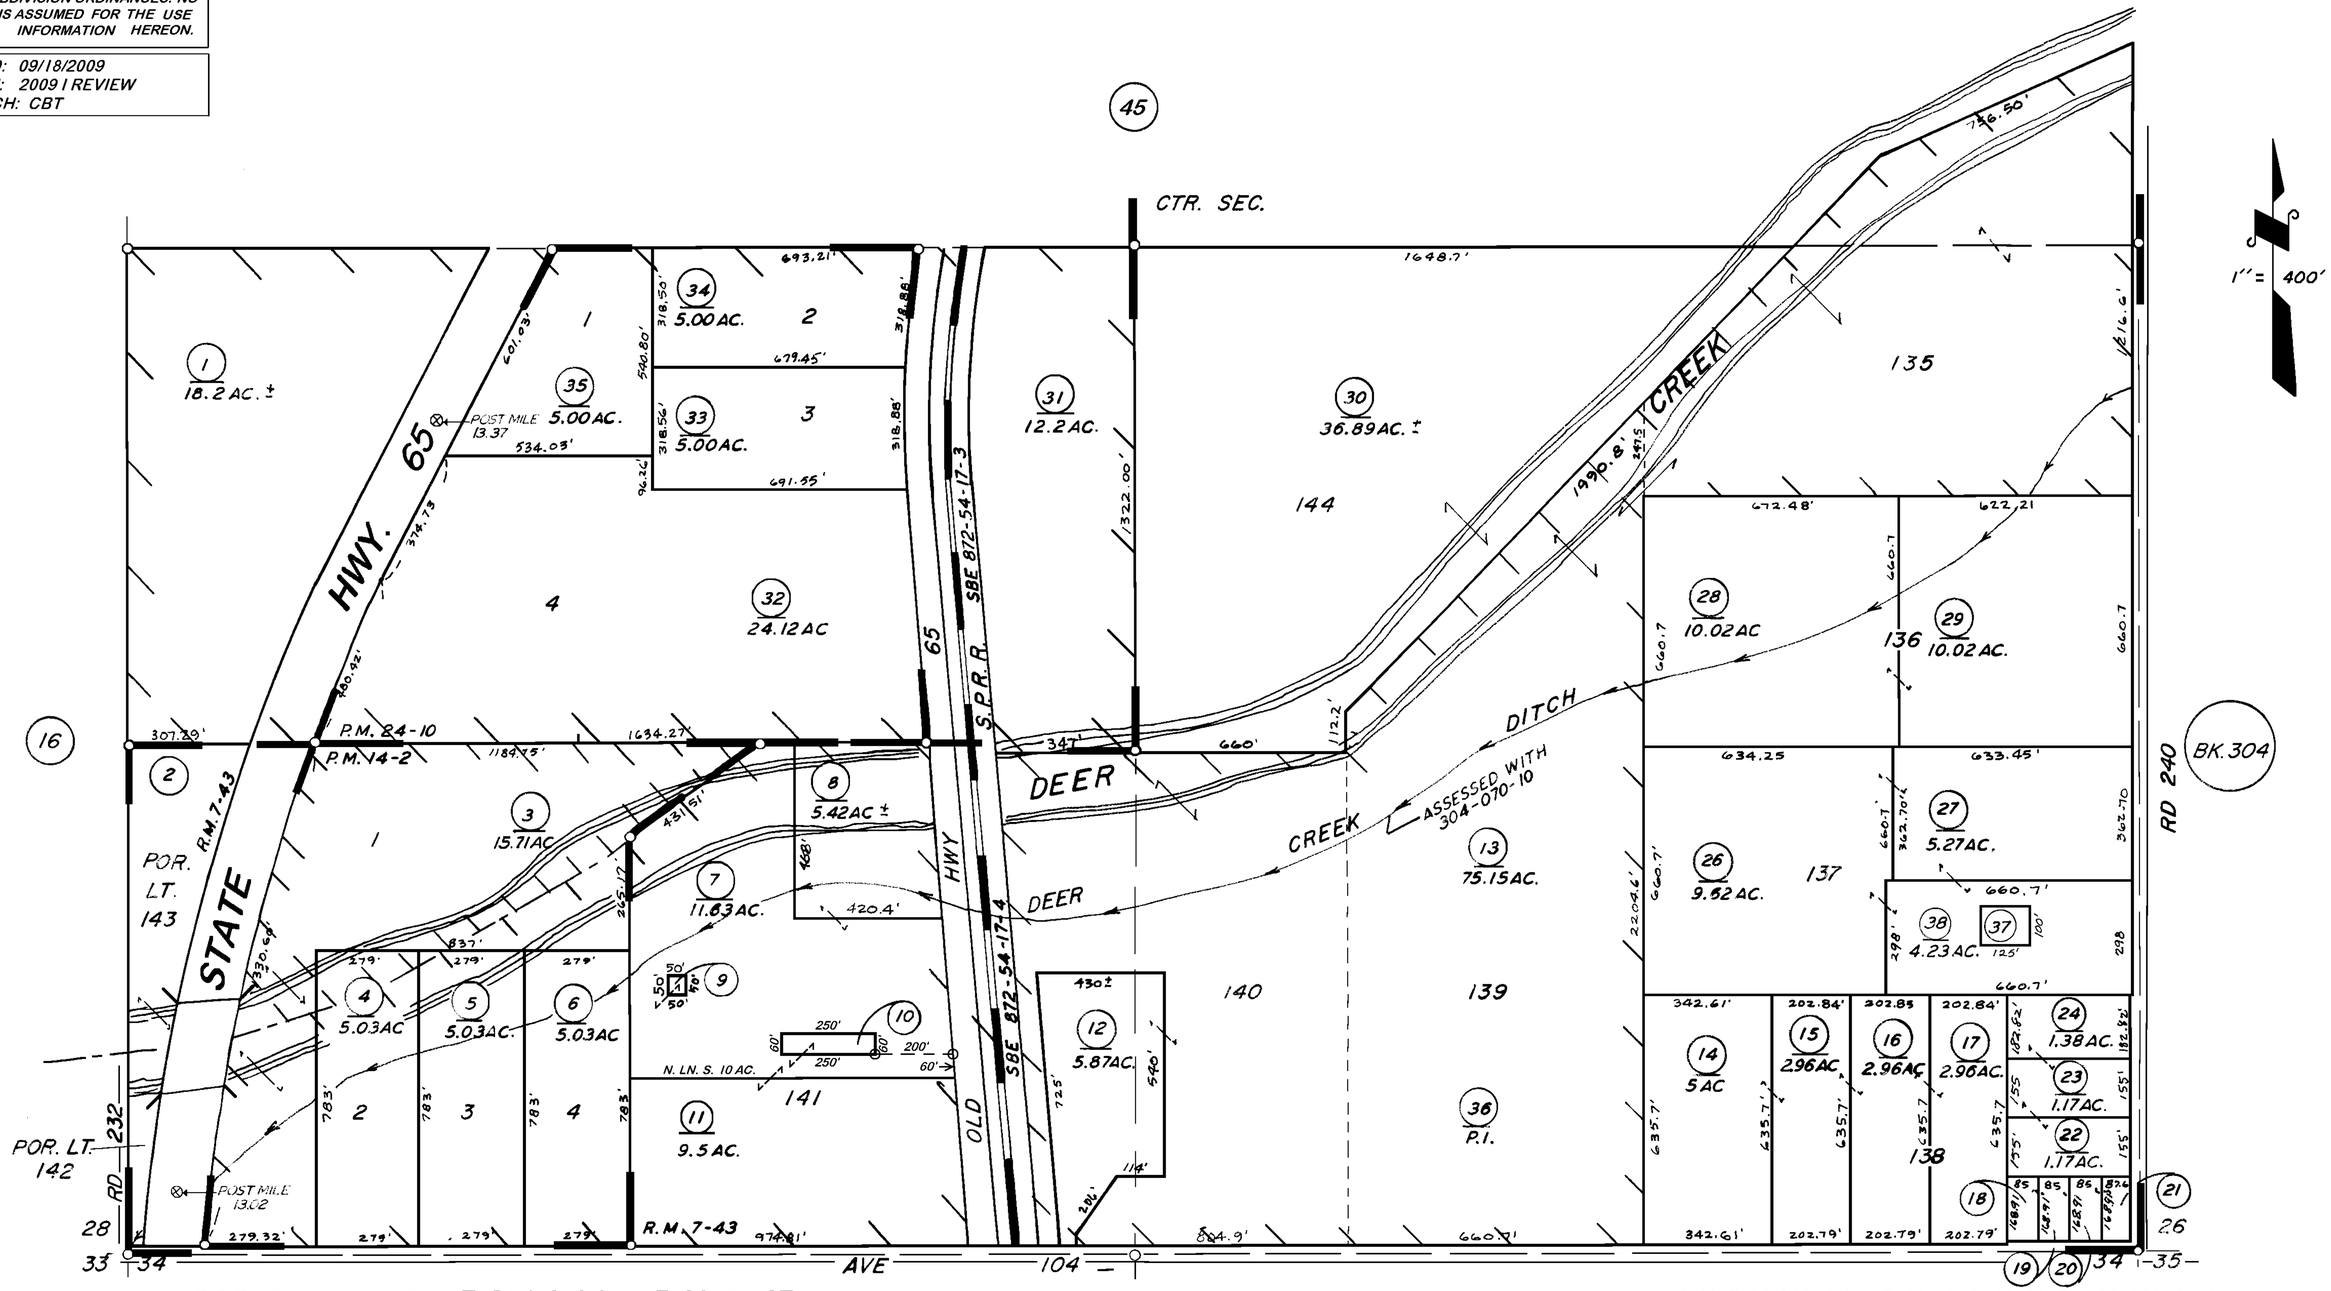

POR. CAMPO VERDE COLONY, R.M. 7-43
PARCEL MAP 1301, P.M. 14-2
PARCEL MAP 2309, P.M. 24-10
POR. RECORD OF SURVEY, L.S. 26-26 (STATE HWY. 65)

VICINITY OF TERRA BELLA
ASSESSOR'S MAPS BK. 302 PG. 34
COUNTY OF TULARE, CALIF.

NOTE — ASSESSOR'S BLOCK NUMBERS SHOWN IN ELLIPSES
ASSESSOR'S PARCEL NUMBERS SHOWN IN CIRCLES