S1/2 SEC.4, T.22S., R.27E., M.D.B.&M.

Tax Area Codes 302-49
004-095 004-149
126-001 094-000
004-148 004-093

DISCLAIMER

THIS MAP WAS PREPARED FOR LOCAL PROPERTY ASSESSMENT PURPOSES ONLY AND THE PARCELS SHOWN HEREON MAY NOT COMPLY WITH STATE AND LOCAL SUBDIVISION ORDINANCES, AND NO LIABILITY IS ASSUMED FOR THE USE OF THE INFORMATION SHOWN HEREON. R & T CODE SEC. 327, 408.3, ETC.

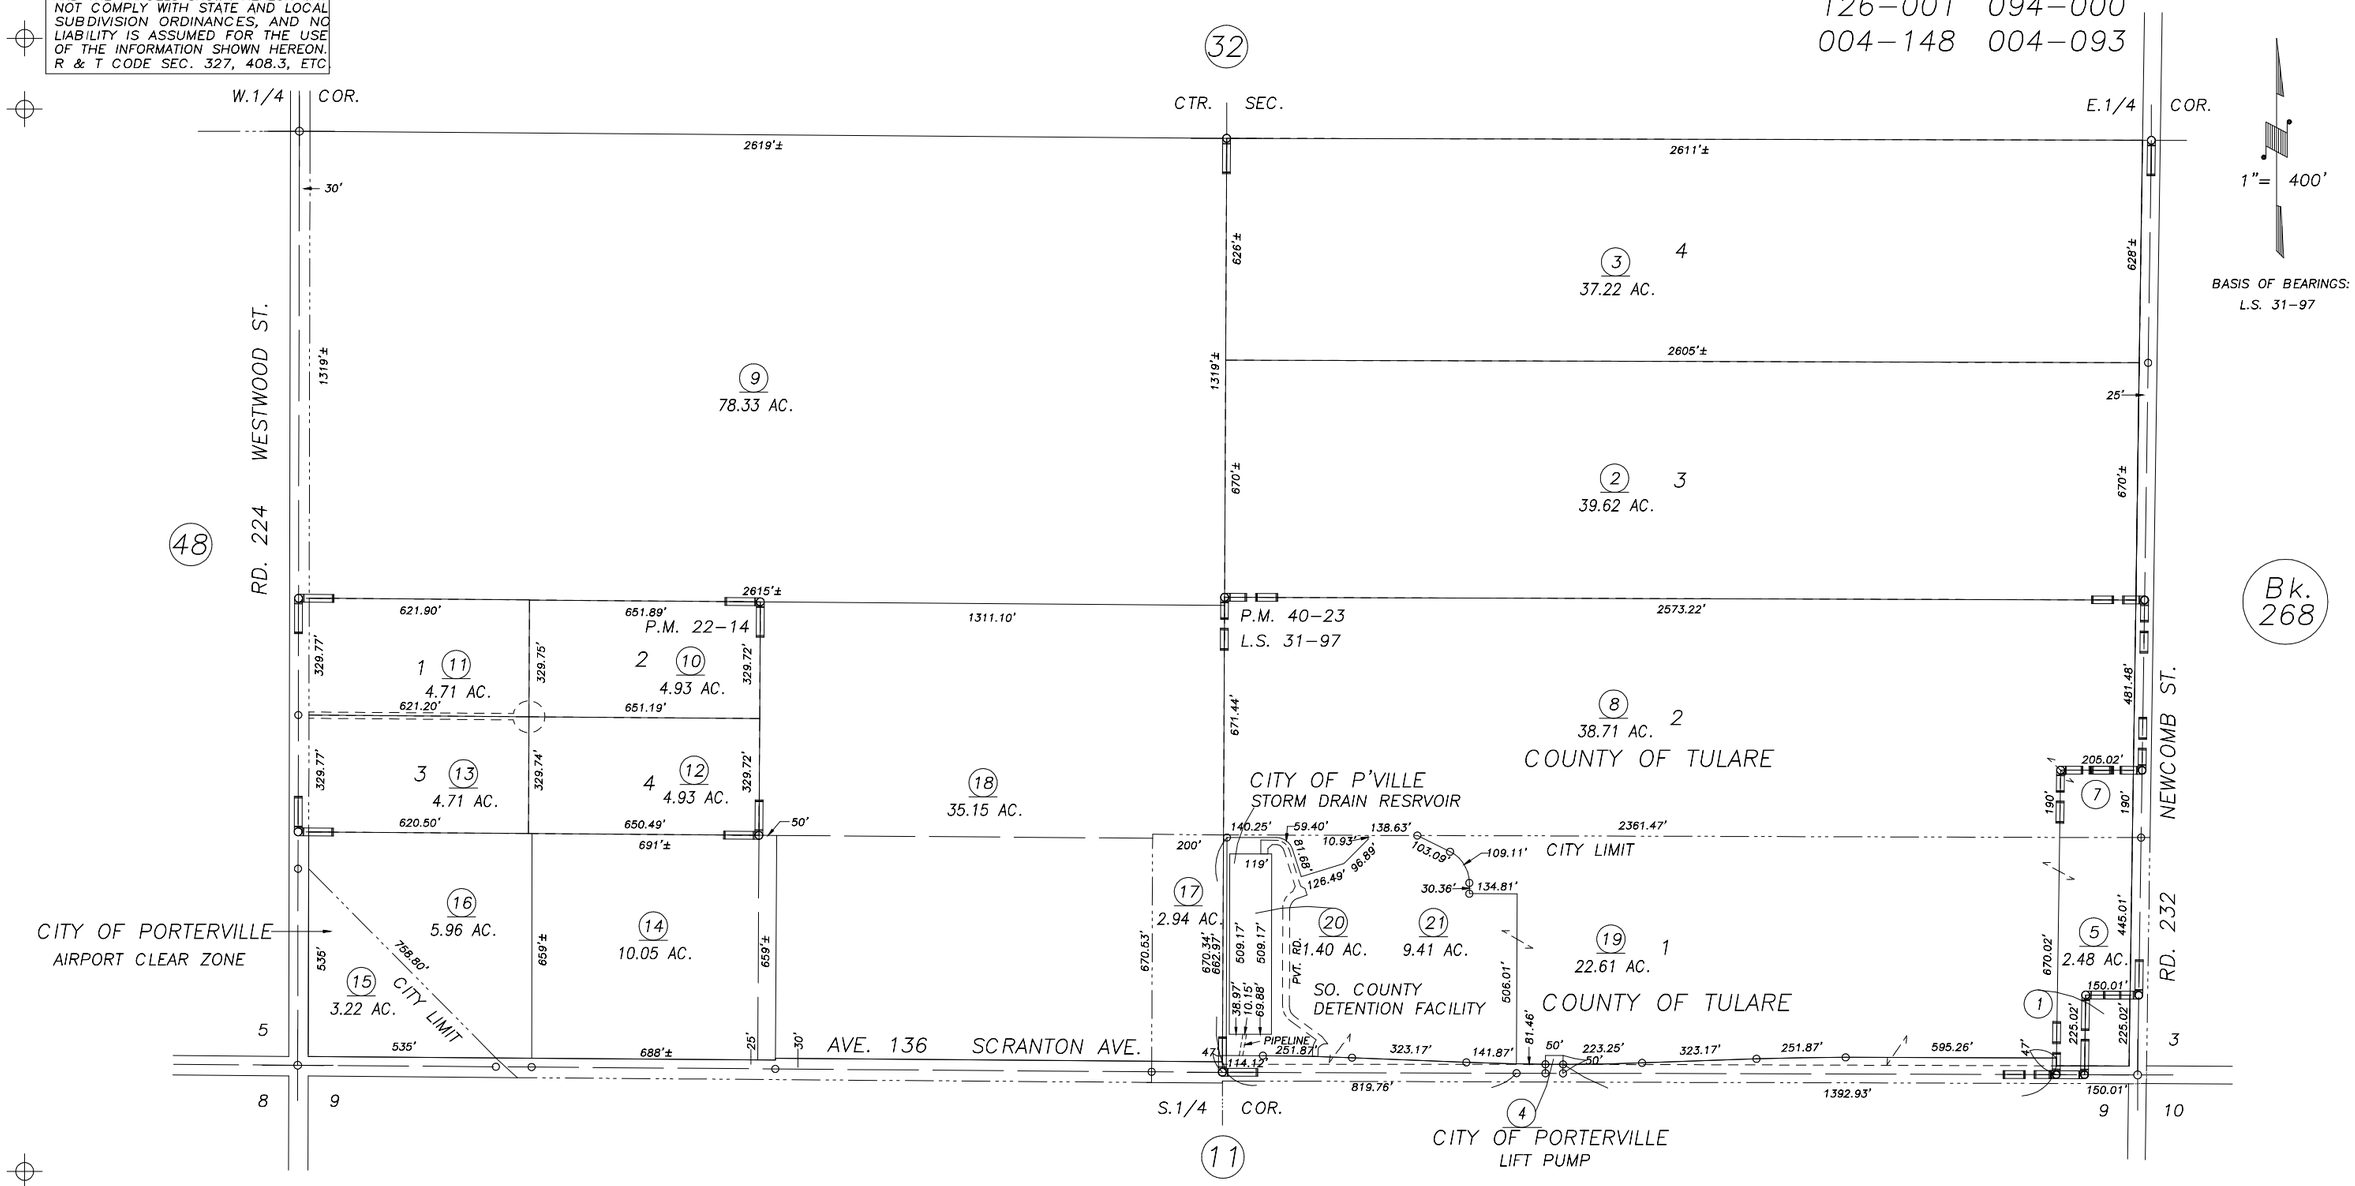

POR. PARCEL MAP 3919, P.M. 40-23
PARCEL MAP NO. 2113, P.M. 22-14
RECORD OF SURVEY, L.S. 31-97

VICINITY OF PORTERVILLE
ASSESSOR'S MAPS BK.302 , PG.49
COUNTY OF TULARE, CALIFORNIA, U.S.A.

NOTE: Assessor's Parcel Numbers Shown in Circles (1)
Assessor's Block Numbers Shown in Ellipses (123)

REVISION	DATE	TECH
2016-0006653	03/28/2016	GL