DISCLAIMER

THIS MAP WAS PREPARED FOR LOCAL PROPERTY ASSESSMENT PURPOSES ONLY AND THE PARCELS SHOWN HEREON MAY NOT COMPLY WITH STATE AND LOCAL SUBDIVISION ORDINANCES, AND NO LIABILITY IS ASSUMED FOR THE USE OF THE INFORMATION SHOWN HEREON.

S1/2 SEC.23, T.22S., R.27E., M.D.B.&M.

Tax Area Codes 303-03
094-000

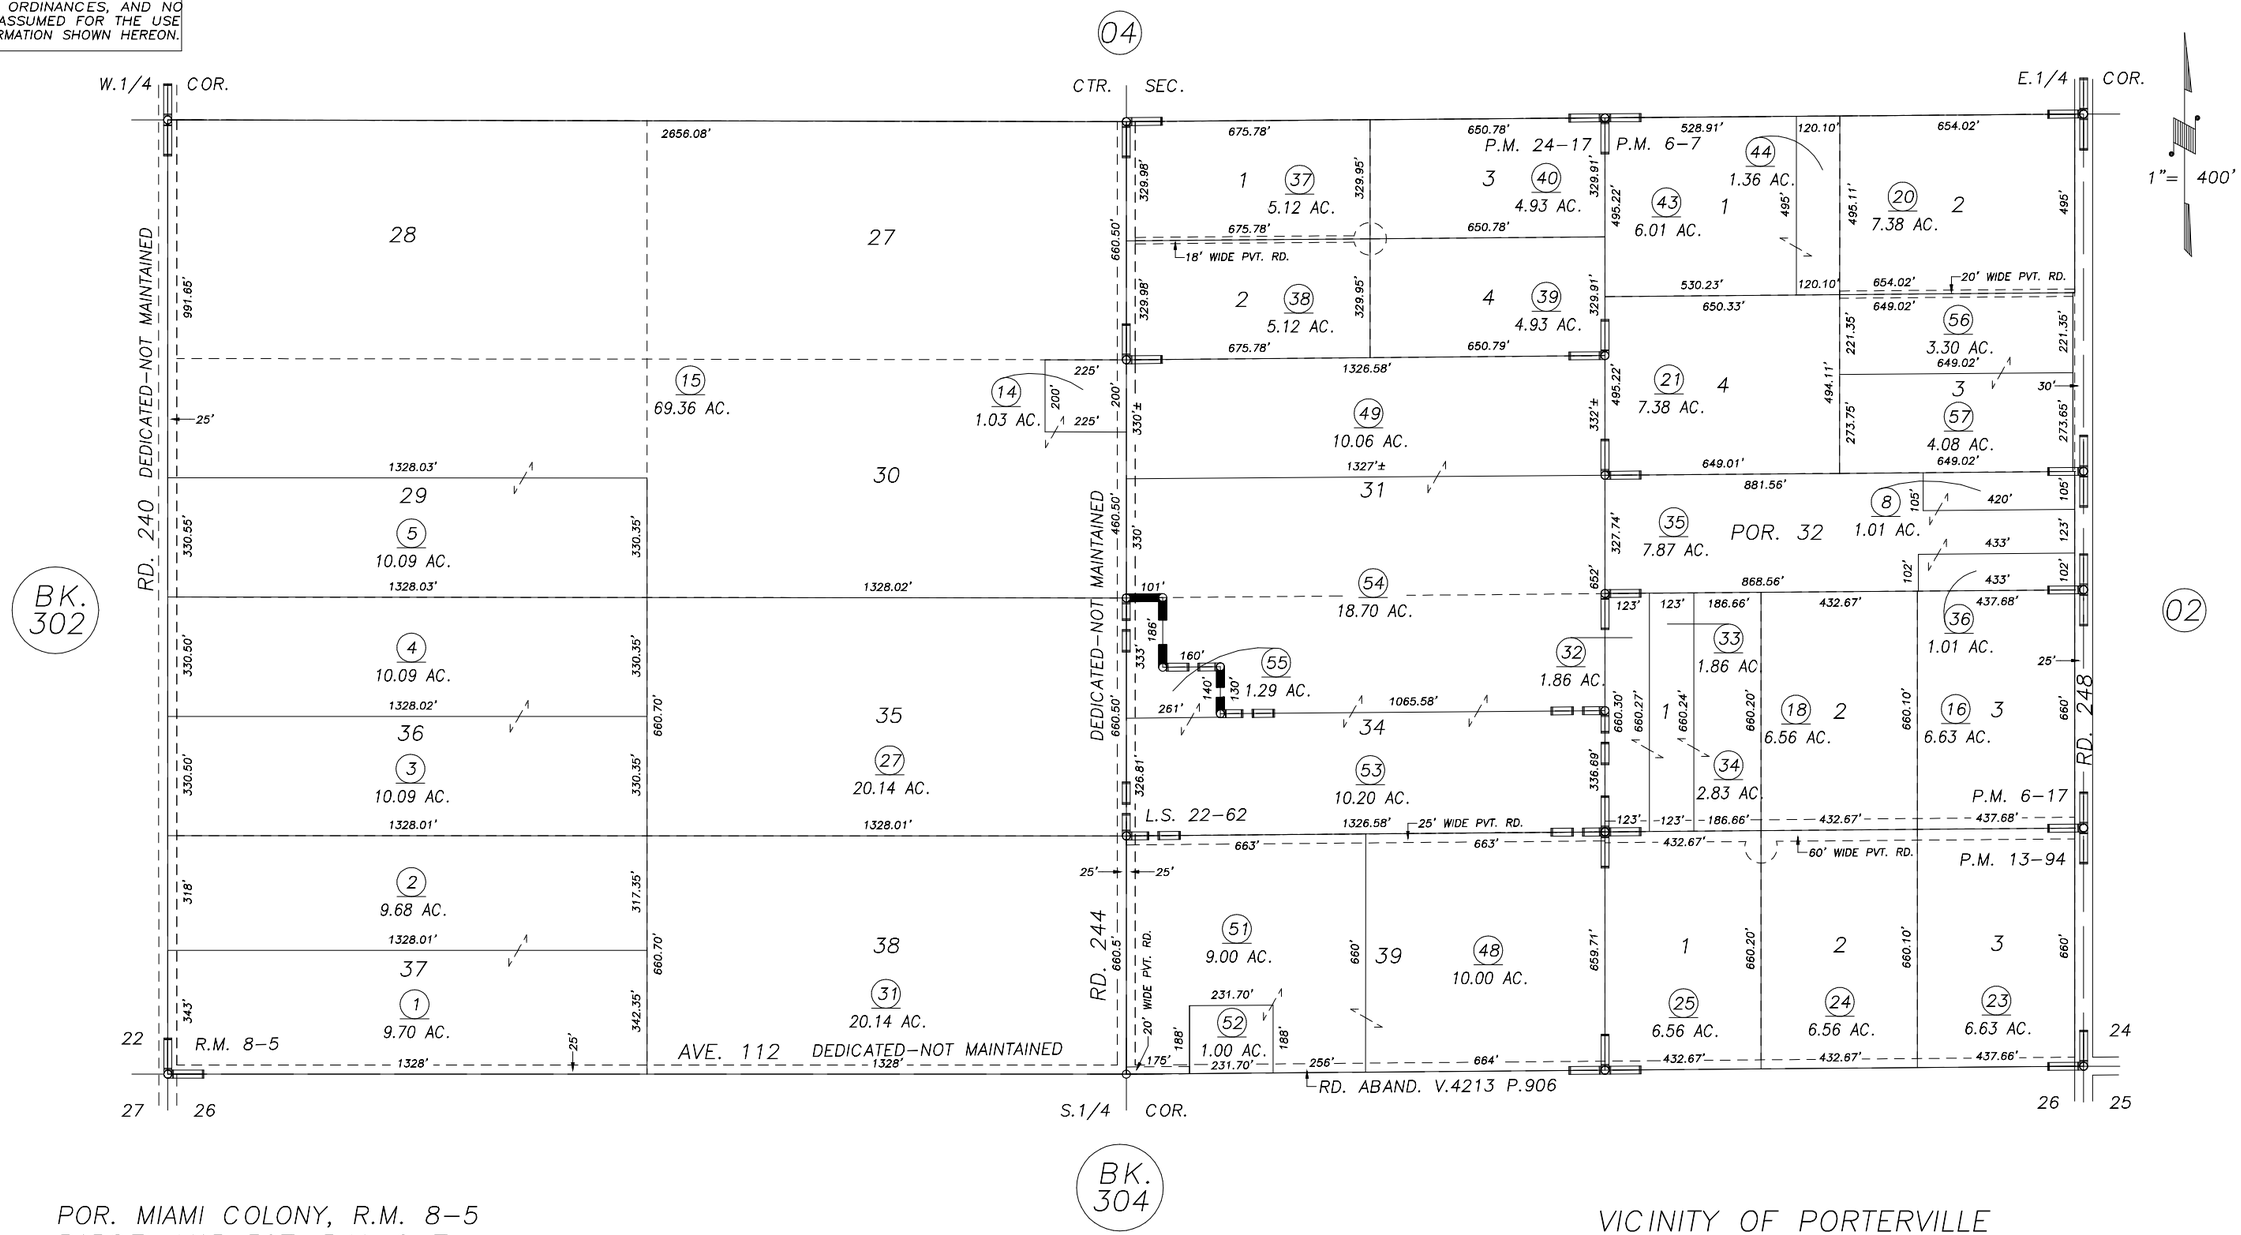

POR. MIAMI COLONY, R.M. 8-5
PARCEL MAP 507, P.M. 6-7
PARCEL MAP 517, P.M. 6-17
PARCEL MAP 1293, P.M. 13-94
PARCEL MAP 2316, P.M. 24-17
RECORD OF SURVEY, L.S. 22-62

VICINITY OF PORTERVILLE
ASSESSOR'S MAPS BK.303 , PG.03
COUNTY OF TULARE, CALIFORNIA, U.S.A.

NOTE: Assessor's Parcel Numbers Shown in Circles (1)
Assessor's Block Numbers Shown in Elipses (123)

REVISION	DATE	TECH
2000-0080812	07/23/2002	SU