DISCLAIMER

THIS MAP WAS PREPARED FOR LOCAL PROPERTY ASSESSMENT PURPOSES ONLY. THE PARCELS SHOWN HEREON MAY NOT COMPLY WITH STATE AND LOCAL SUBDIVISION ORDINANCES. NO LIABILITY IS ASSUMED FOR THE USE OF THE INFORMATION HEREON.

REVISED: 09/18/2009
REASON: 2009-0000959
CAD TECH: LLB

S½ SEC.14 T.22S., R.27E., M.D.B.& M.

TAX CODE AREA 303-05
094-000

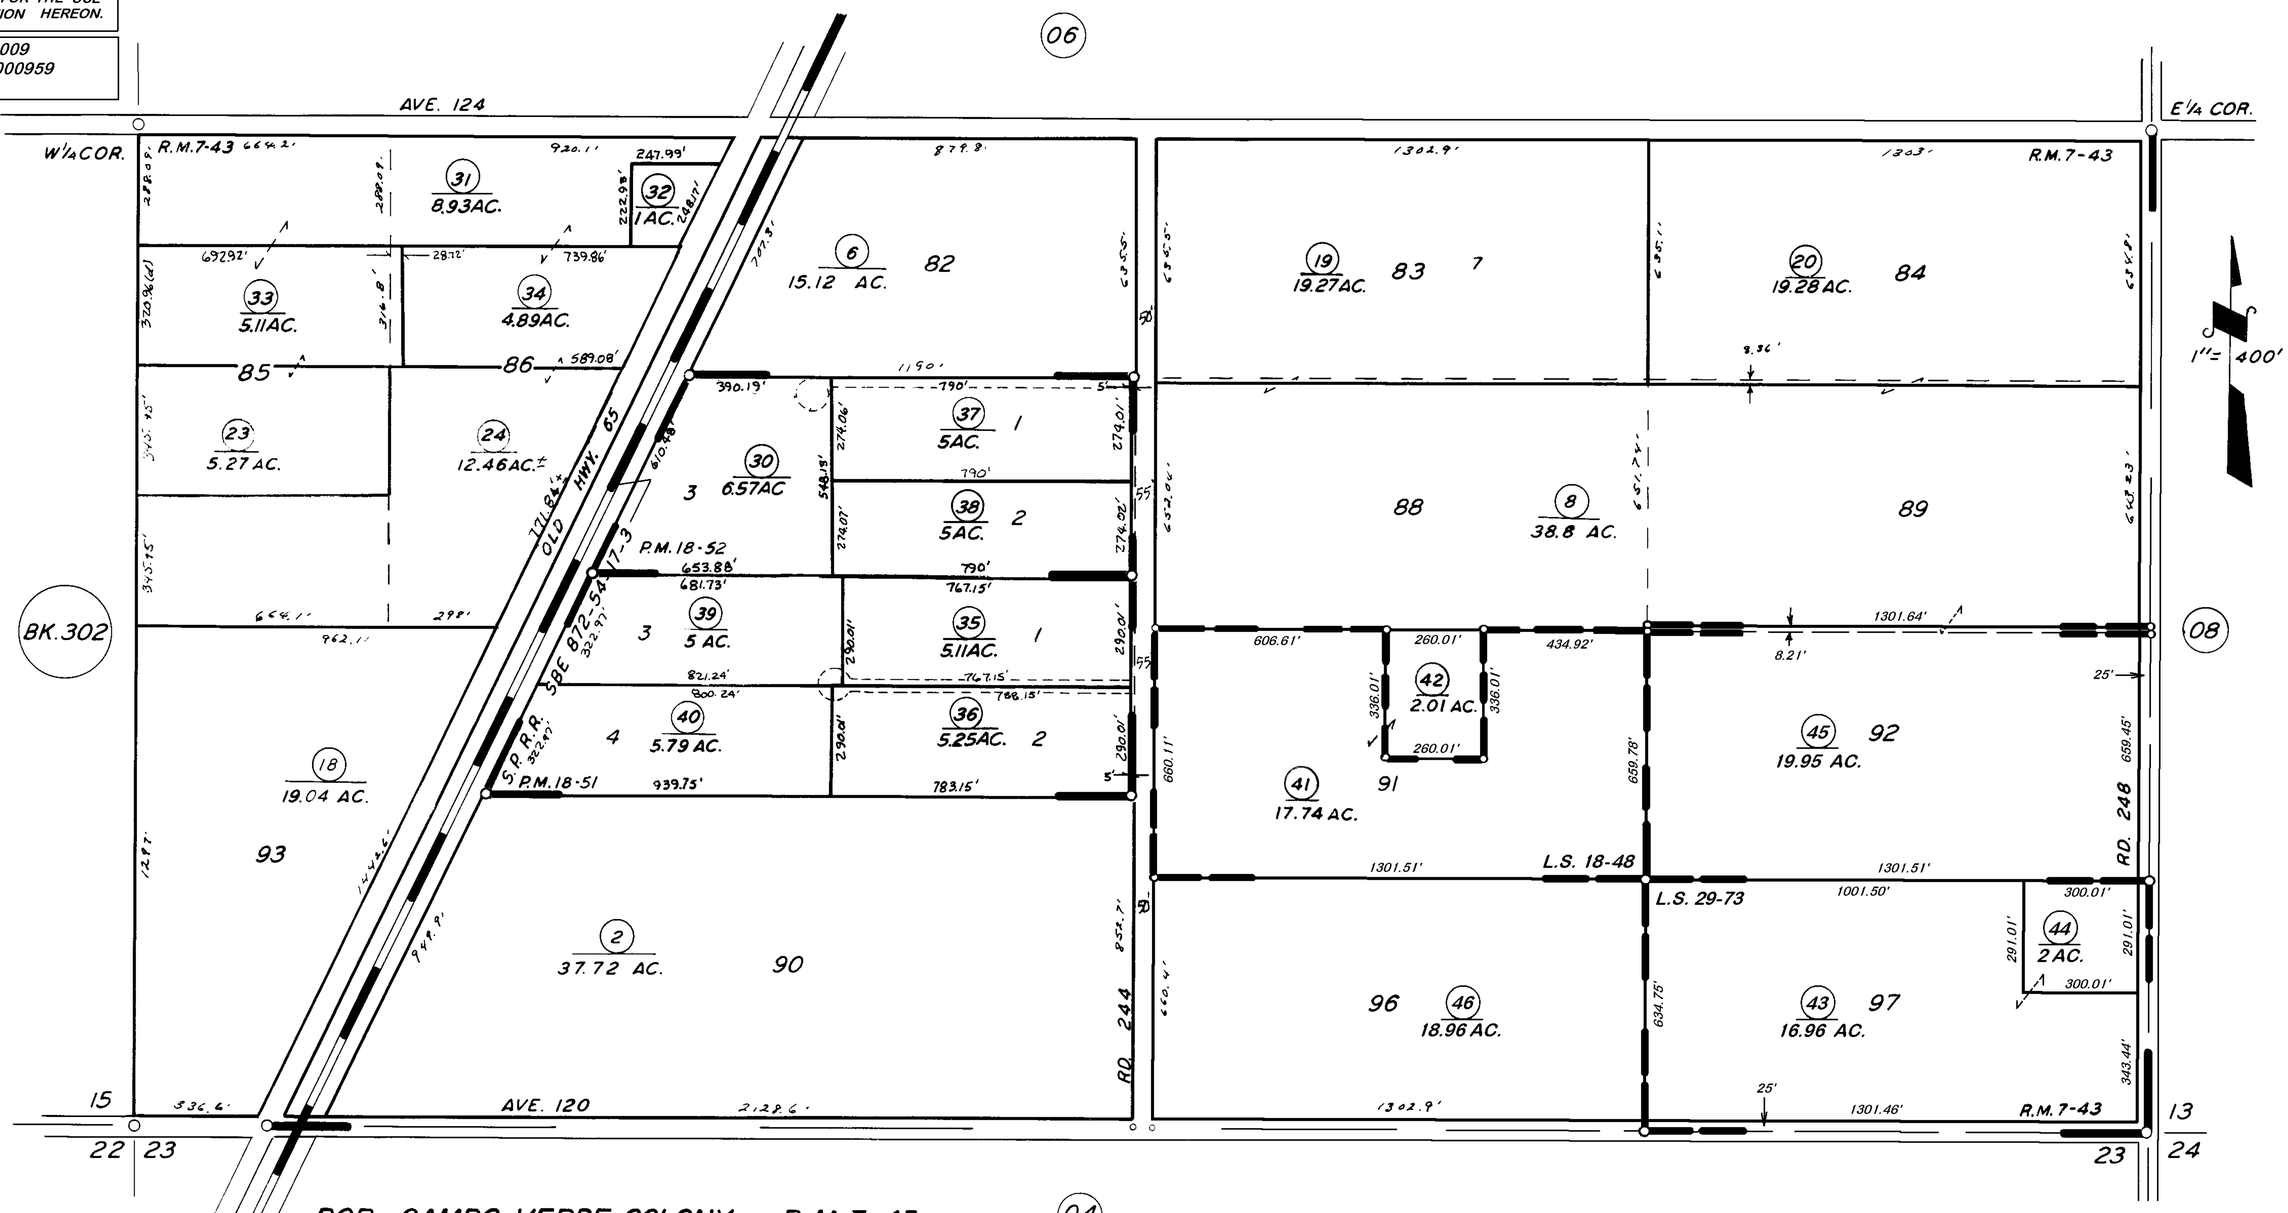

POR. CAMPO VERDE COLONY R.M.7-43
PARCEL MAP 1750 P.M.18-51
PARCEL MAP 1751 P.M.18-52
RECORD OF SURVEY L.S. 18-48
RECORD OF SURVEY, L.S. 29-73

VICINITY OF PORTERVILLE

ASSESSOR'S MAPS BK. 303, PG. 05.
COUNTY OF TULARE, CALIF.

NOTE — ASSESSOR'S BLOCK NUMBERS SHOWN IN ELLIPSES
ASSESSOR'S PARCEL NUMBERS SHOWN IN CIRCLES