DISCLAIMER

THIS MAP WAS PREPARED FOR LOCAL PROPERTY ASSESSMENT PURPOSES ONLY. THE PARCELS SHOWN HEREON MAY NOT COMPLY WITH STATE AND LOCAL SUBDIVISION ORDINANCES. NO LIABILITY IS ASSUMED FOR THE USE OF THE INFORMATION HEREON.

REVISED: 07/12/2012
REASON: 2010-0080788
CAD TECH: RLW

N½ SEC. 13 T. 22S., R. 27E., M. D. B. & M.

TAX CODE AREA **303-07**

126-001
126-006
127-007

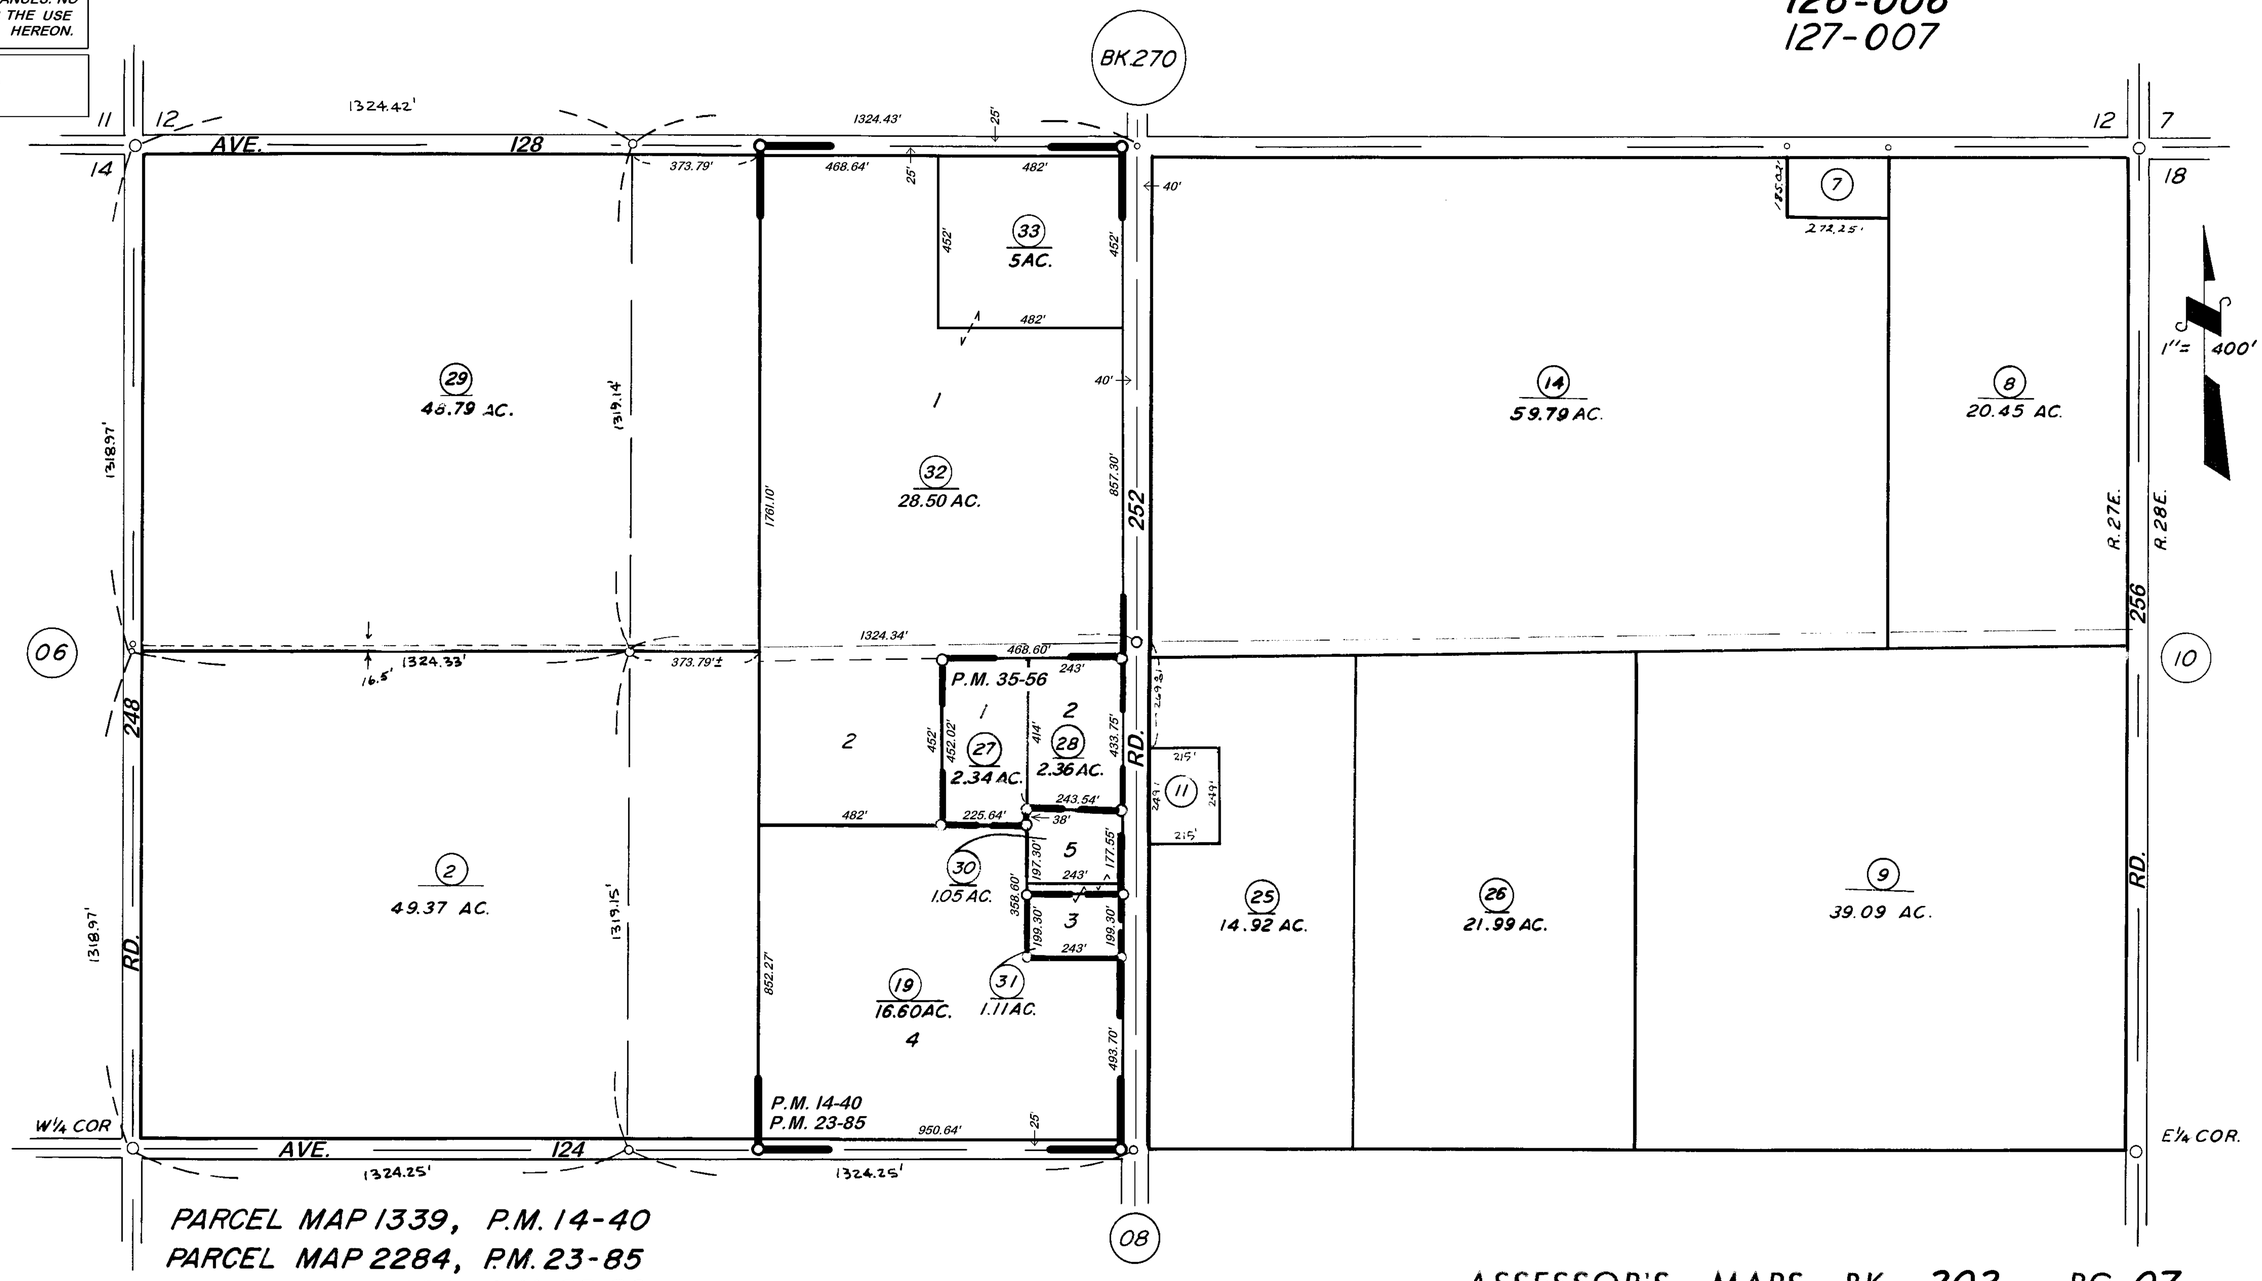

PARCEL MAP 1339, P.M. 14-40
PARCEL MAP 2284, P.M. 23-85
PARCEL MAP 3454, P.M. 35-56

ASSESSOR'S MAPS BK. 303, PG. 07.
COUNTY OF TULARE, CALIF.

NOTE — ASSESSOR'S BLOCK NUMBERS SHOWN IN ELLIPSES
ASSESSOR'S PARCEL NUMBERS SHOWN IN CIRCLES