DISCLAIMER

THIS MAP WAS PREPARED FOR LOCAL PROPERTY ASSESSMENT PURPOSES ONLY AND THE PARCELS SHOWN HEREON MAY NOT COMPLY WITH STATE AND LOCAL SUBDIVISION ORDINANCES, AND NO LIABILITY IS ASSUMED FOR THE USE OF THE INFORMATION SHOWN HEREON.

N 1/2 SECTION 35, T.22S., R.27E., M.D.B. & M.

Tax Area Code 304-04
144-006

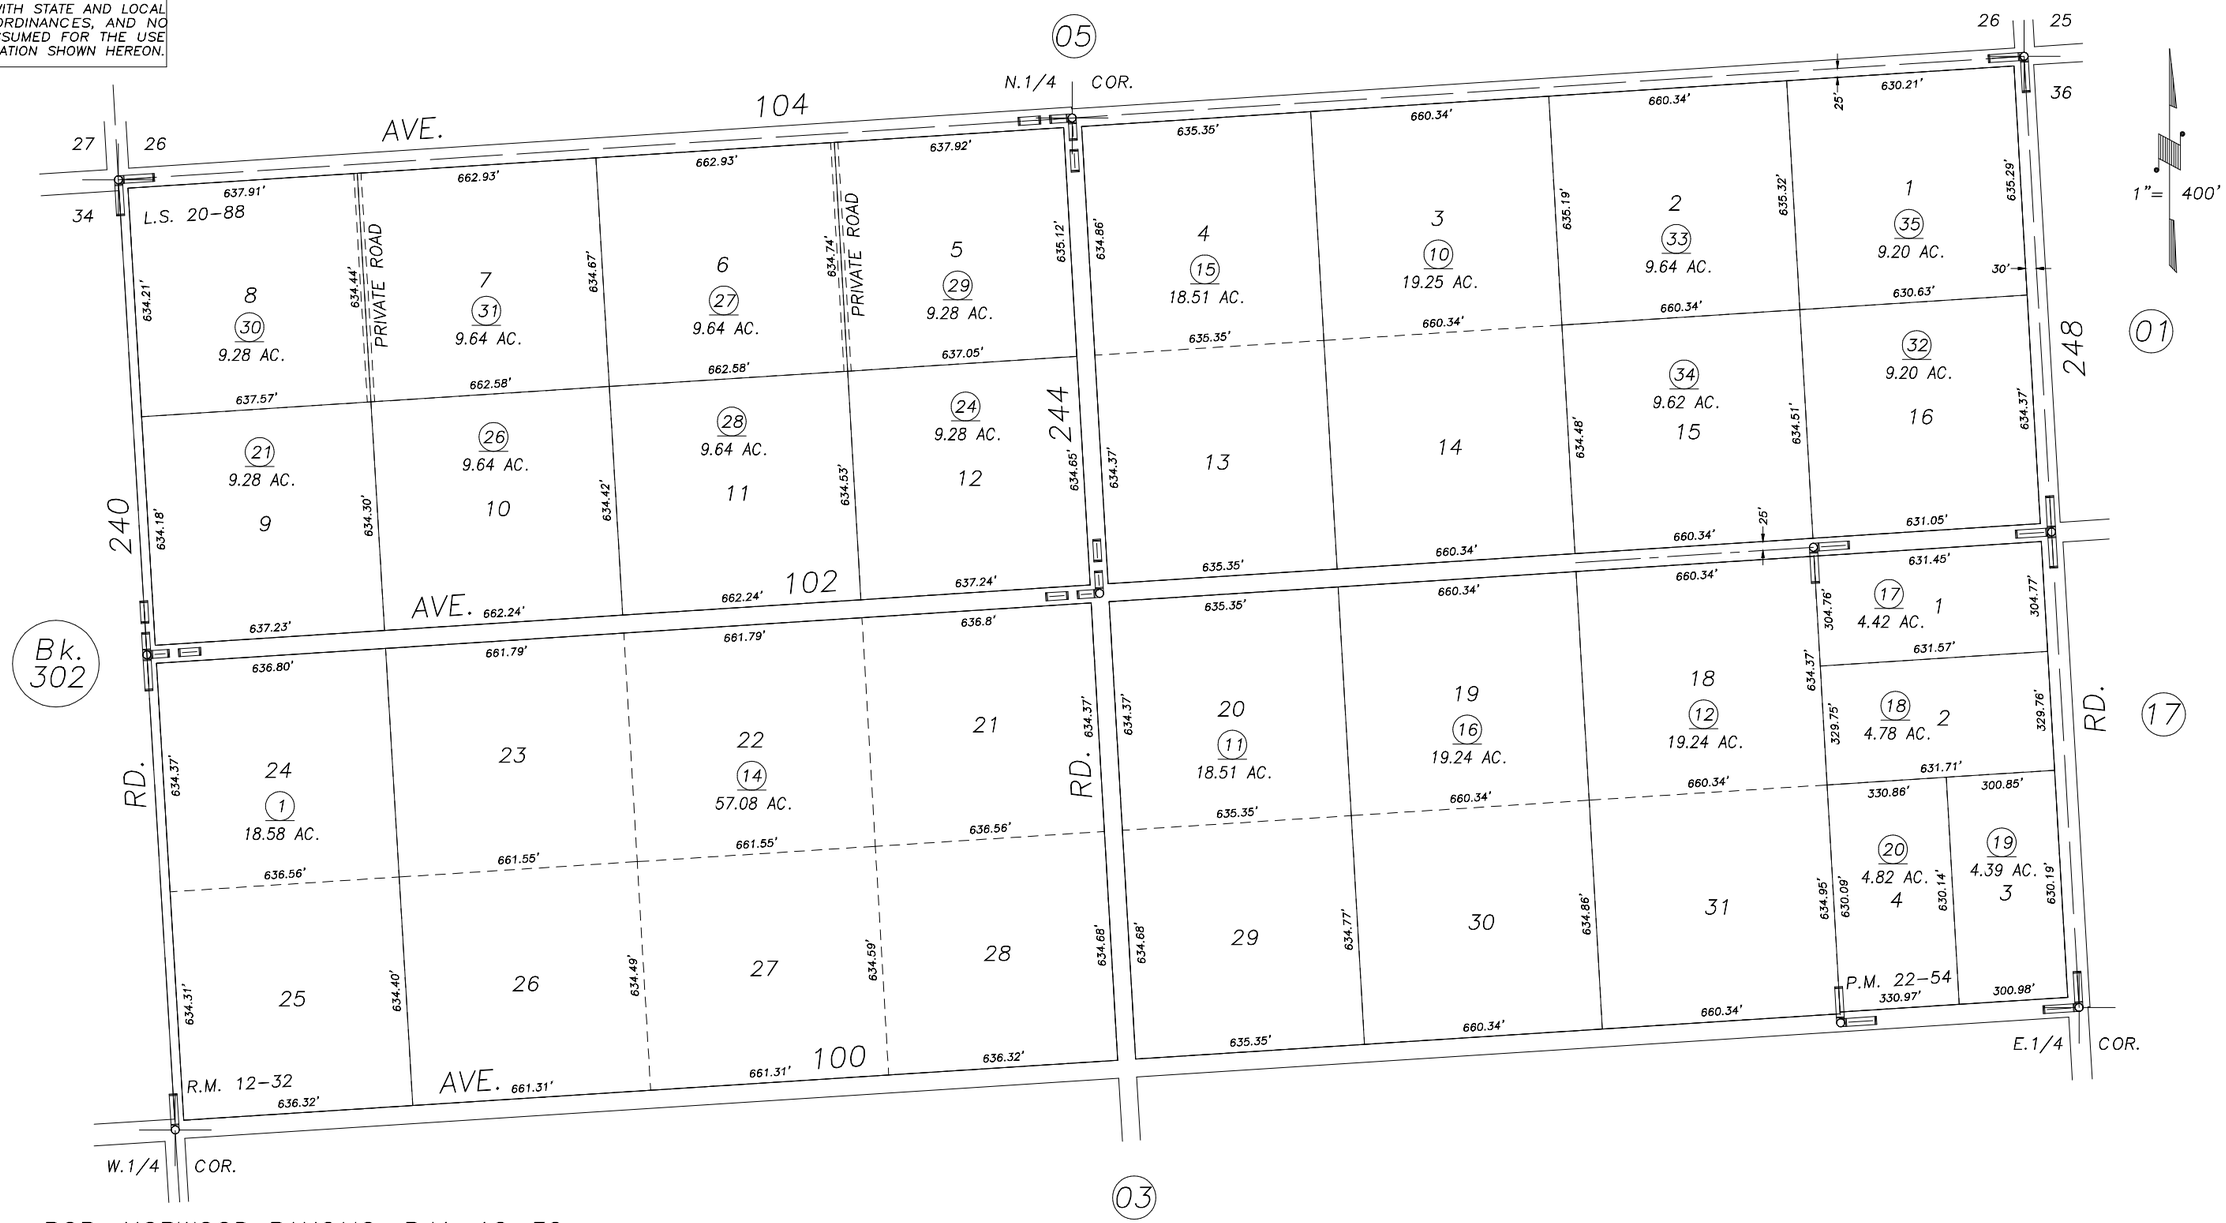

POR. NORWOOD RANCHO, R.M. 12-32
PARCEL MAP 2153, P.M. 22-54
RECORD OF SURVEY, L.S. 20-88

VICINITY OF TERRA BELLA
ASSESSOR'S MAPS BK.304 , PG.04
COUNTY OF TULARE, CALIFORNIA, U.S.A.

NOTE: Assessor's Parcel Numbers Shown in Circles (1)
Assessor's Block Numbers Shown in Elipses (123)

UPD. ADJ. PG.	12/16/2008	JLC
REVISION	DATE	TECH