DISCLAIMER

THIS MAP WAS PREPARED FOR LOCAL PROPERTY ASSESSMENT PURPOSES ONLY. THE PARCELS SHOWN HEREON MAY NOT COMPLY WITH STATE AND LOCAL SUBDIVISION ORDINANCES. NO LIABILITY IS ASSUMED FOR THE USE OF THE INFORMATION HEREON.

REVISED: 03/27/2014
REASON: 2013-0072837
CAD TECH: LLB

N½ SEC. 26, T. 22S., R. 27E., M.D.B.&M.

TAX CODE AREA
94-000
144-001
144-006

304-06

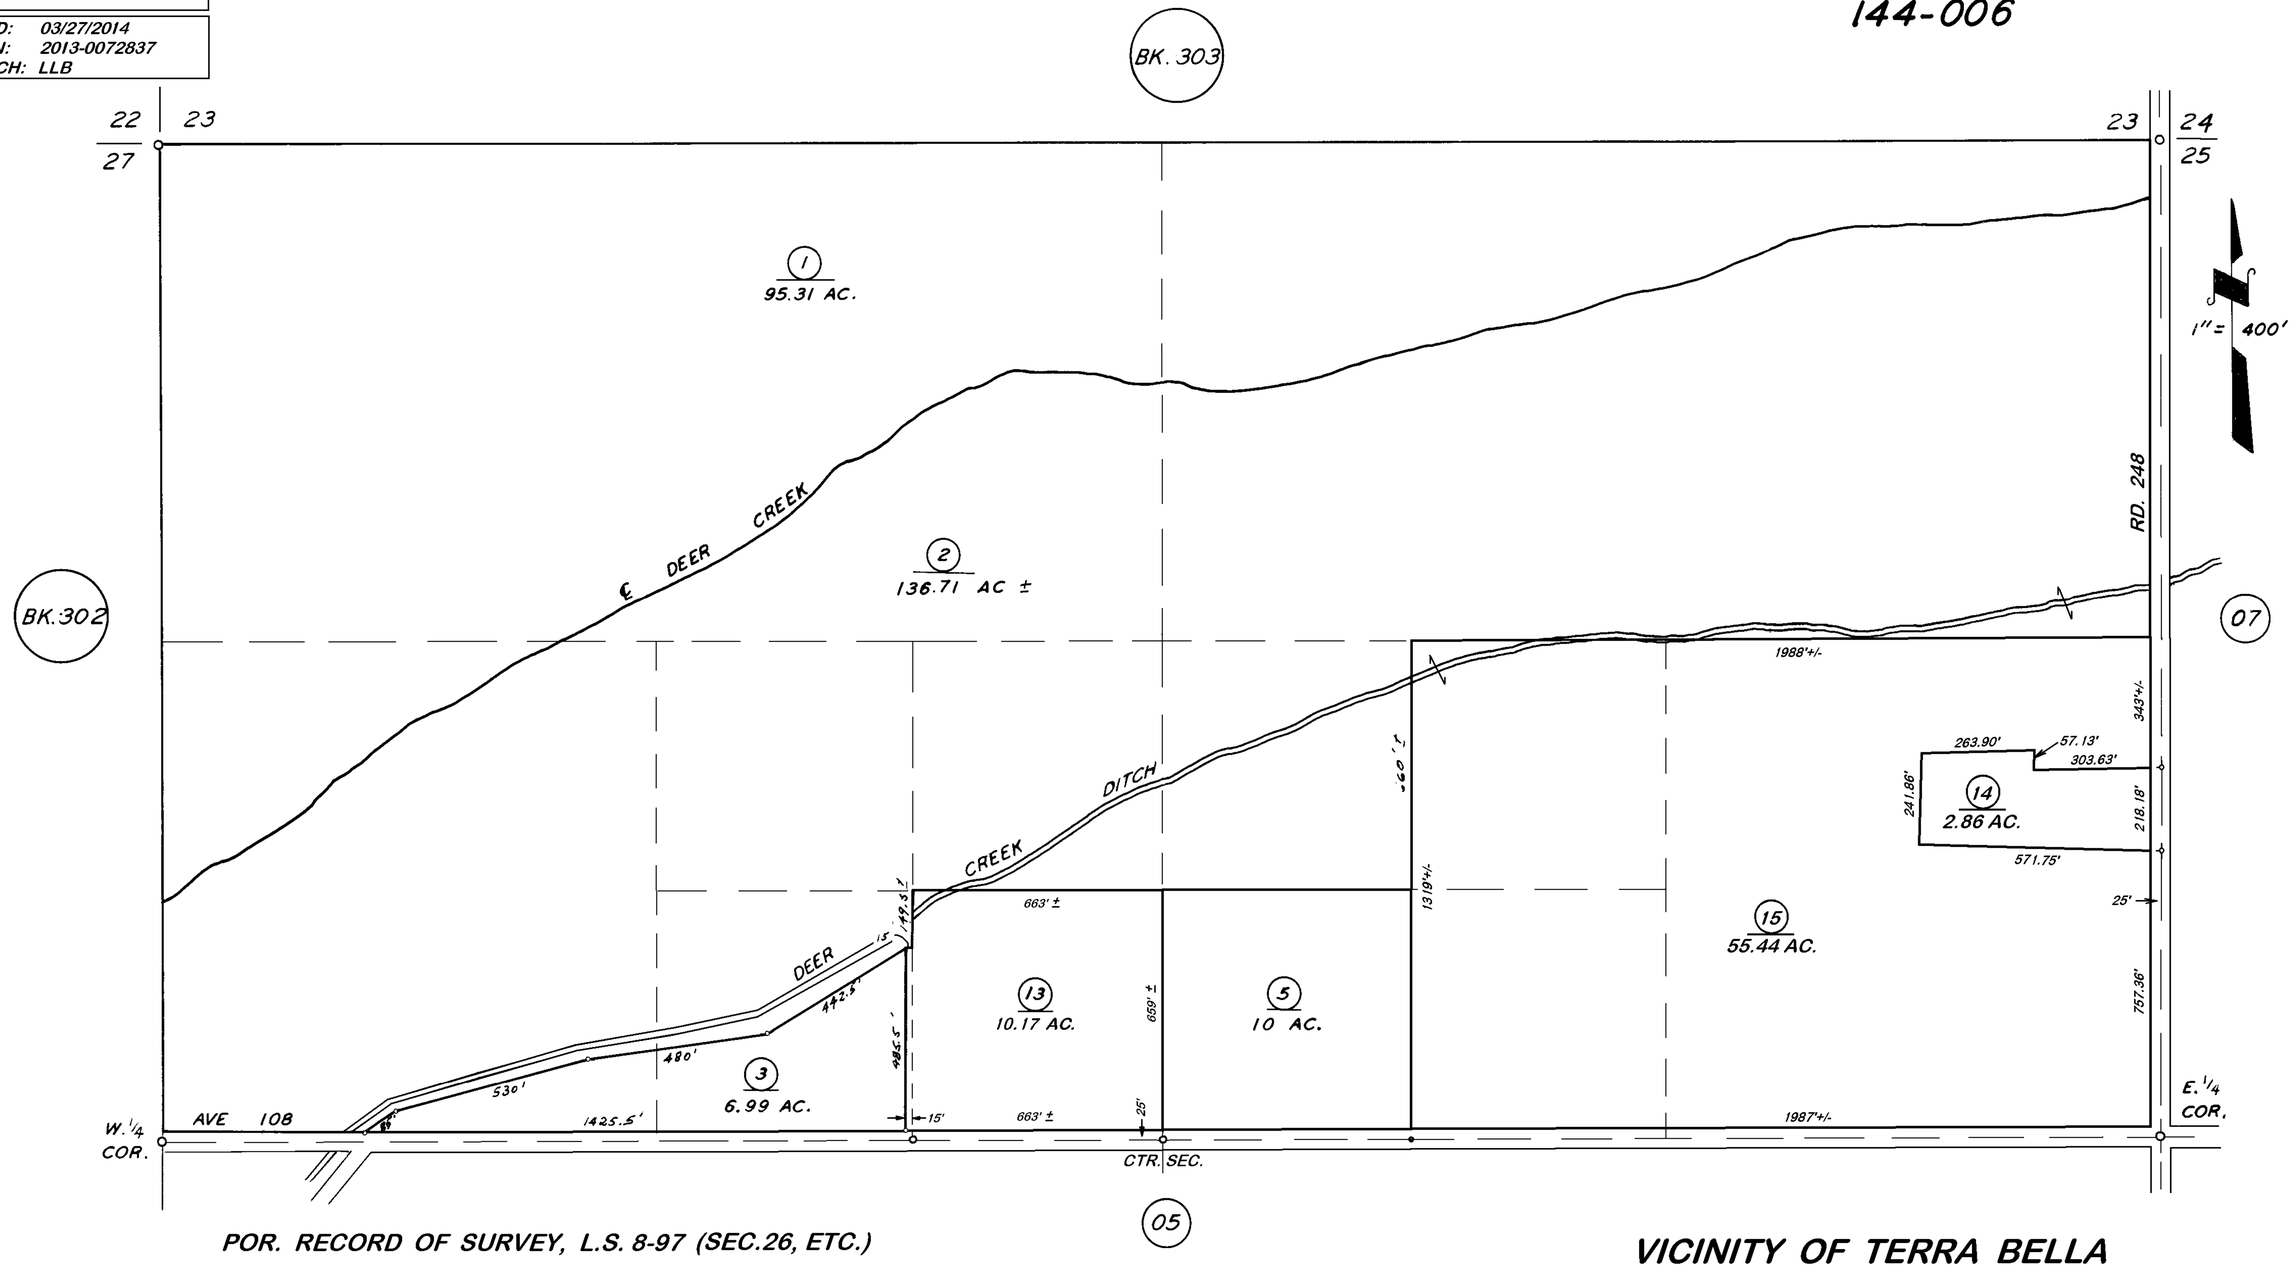

POR. RECORD OF SURVEY, L.S. 8-97 (SEC.26, ETC.)

VICINITY OF TERRA BELLA

ASSESSOR'S MAPS BK. 304, PG. 06.
COUNTY OF TULARE, CALIF.

NOTE — ASSESSOR'S BLOCK NUMBERS SHOWN IN ELLIPSES
ASSESSOR'S PARCEL NUMBERS SHOWN IN CIRCLES