DISCLAIMER

THIS MAP WAS PREPARED FOR LOCAL PROPERTY ASSESSMENT PURPOSES ONLY. THE PARCELS SHOWN HEREON MAY NOT COMPLY WITH STATE AND LOCAL SUBDIVISION ORDINANCES. NO LIABILITY IS ASSUMED FOR THE USE OF THE INFORMATION HEREON.

REVISED: 09/18/2013
REASON: RES. NO. 2012-0122
CAD TECH: RLW

S1/2 SEC. 29, T. 22S., R. 28E., M.D.B.&M.

TAX CODE AREA 304-12
144-001
144-006

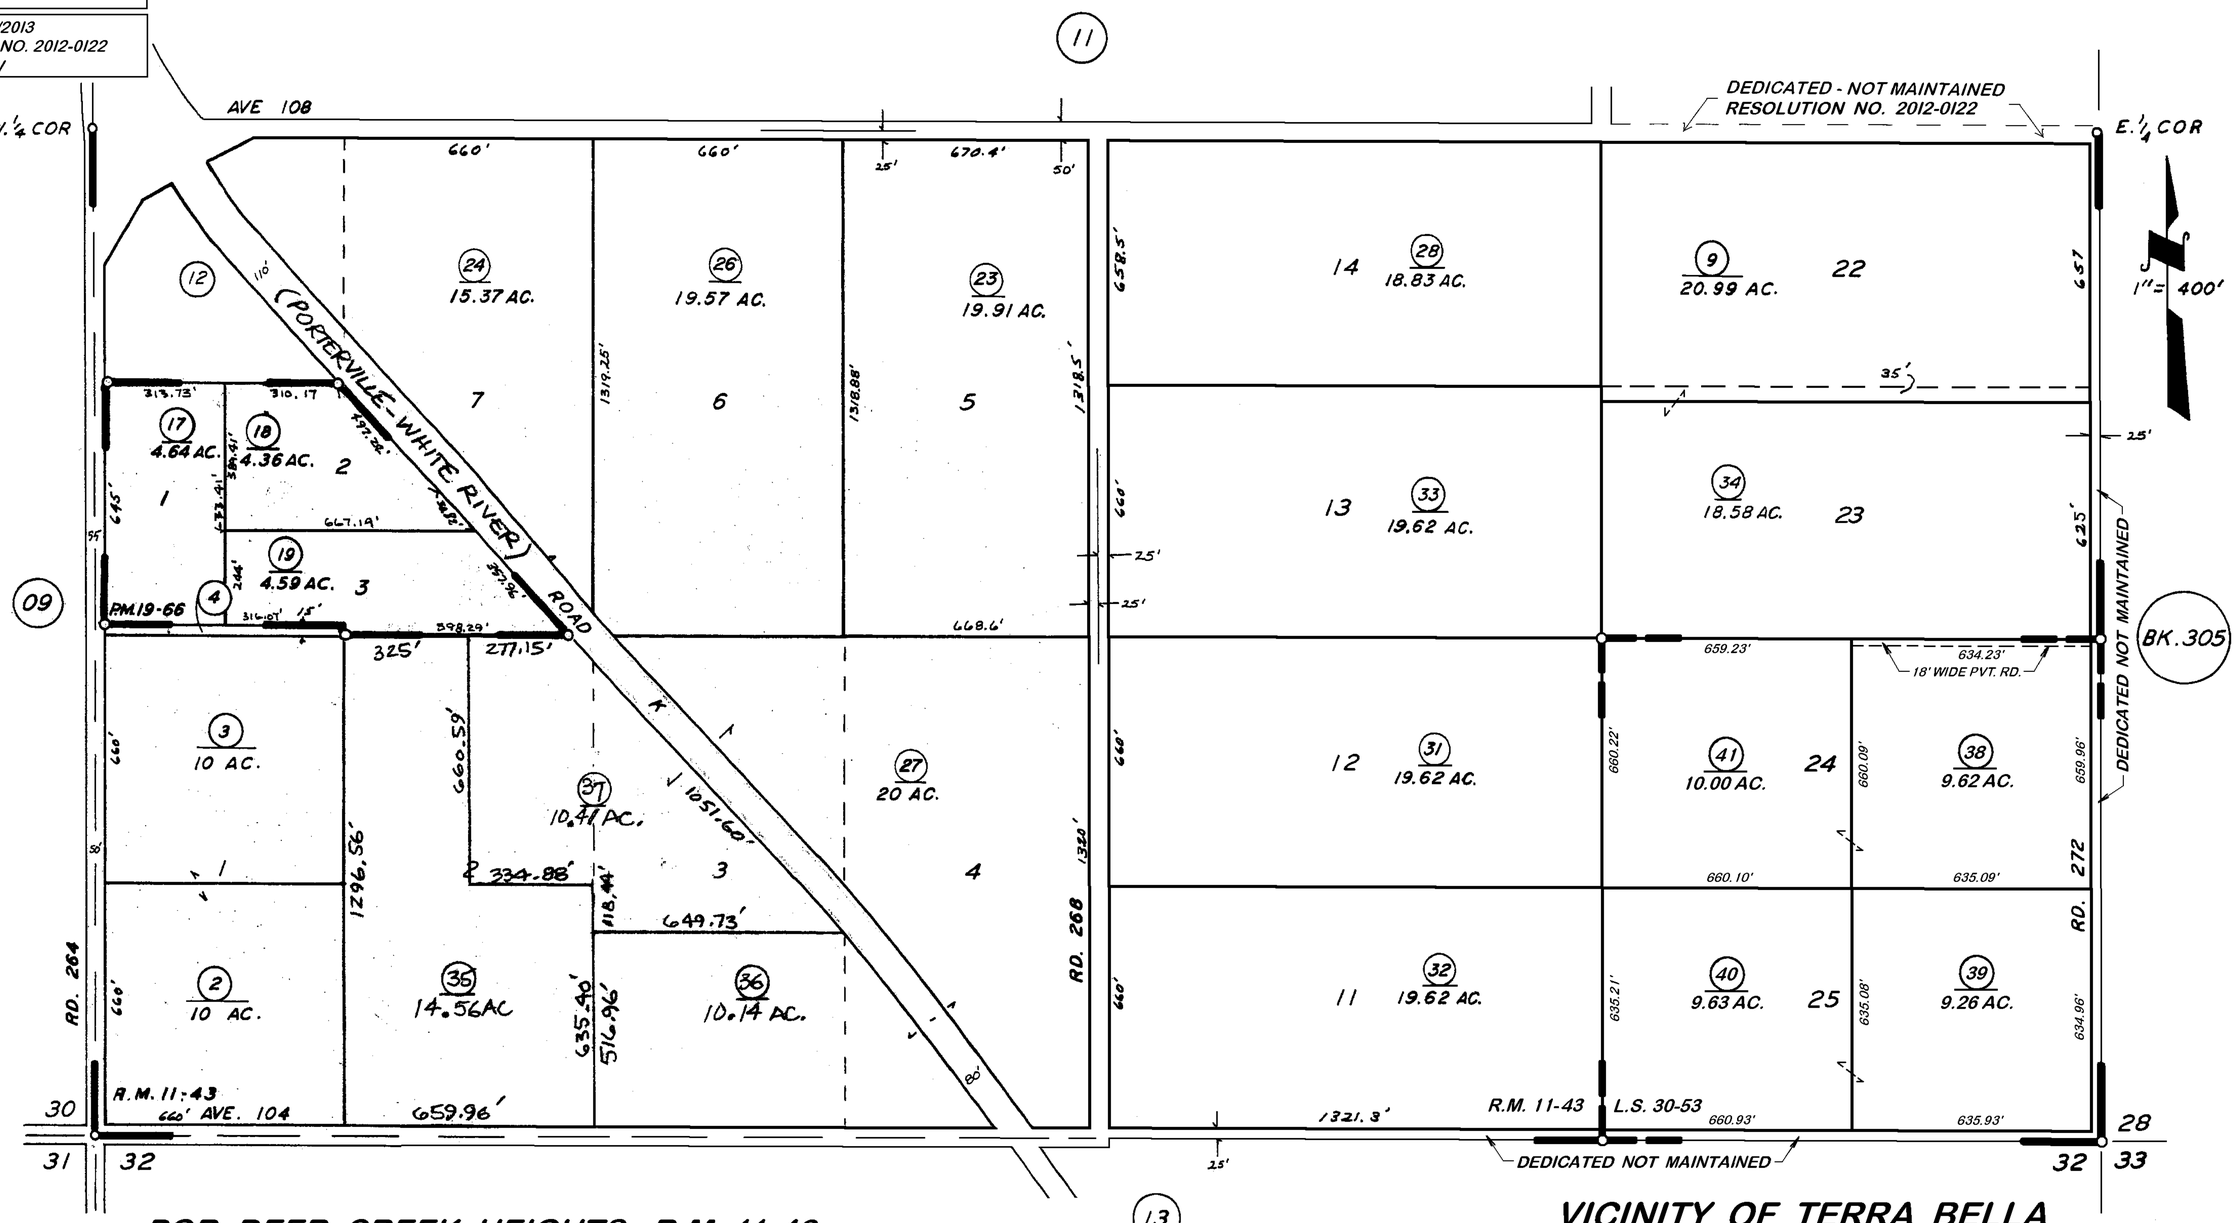

POR. DEER CREEK HEIGHTS, R.M. 11-43
PARCEL MAP NO. 1865, P.M. 19-66
RECORD OF SURVEY, L.S. 30-53

VICINITY OF TERRA BELLA

ASSESSOR'S MAPS BK. 304, PG. 12.
COUNTY OF TULARE, CALIF.

NOTE — ASSESSOR'S BLOCK NUMBERS SHOWN IN ELLIPSES
ASSESSOR'S PARCEL NUMBERS SHOWN IN CIRCLES