S1/2 OF NE1/4 SEC. 36, T.22S., R.27E., M.D.B.&M.

Tax Area Codes 304–19
144–001

DISCLAIMER

THIS MAP WAS PREPARED FOR LOCAL PROPERTY ASSESSMENT PURPOSES ONLY AND THE PARCELS SHOWN HEREON MAY NOT COMPLY WITH STATE AND LOCAL SUBDIVISION ORDINANCES, AND NO LIABILITY IS ASSUMED FOR THE USE OF THE INFORMATION SHOWN HEREON.

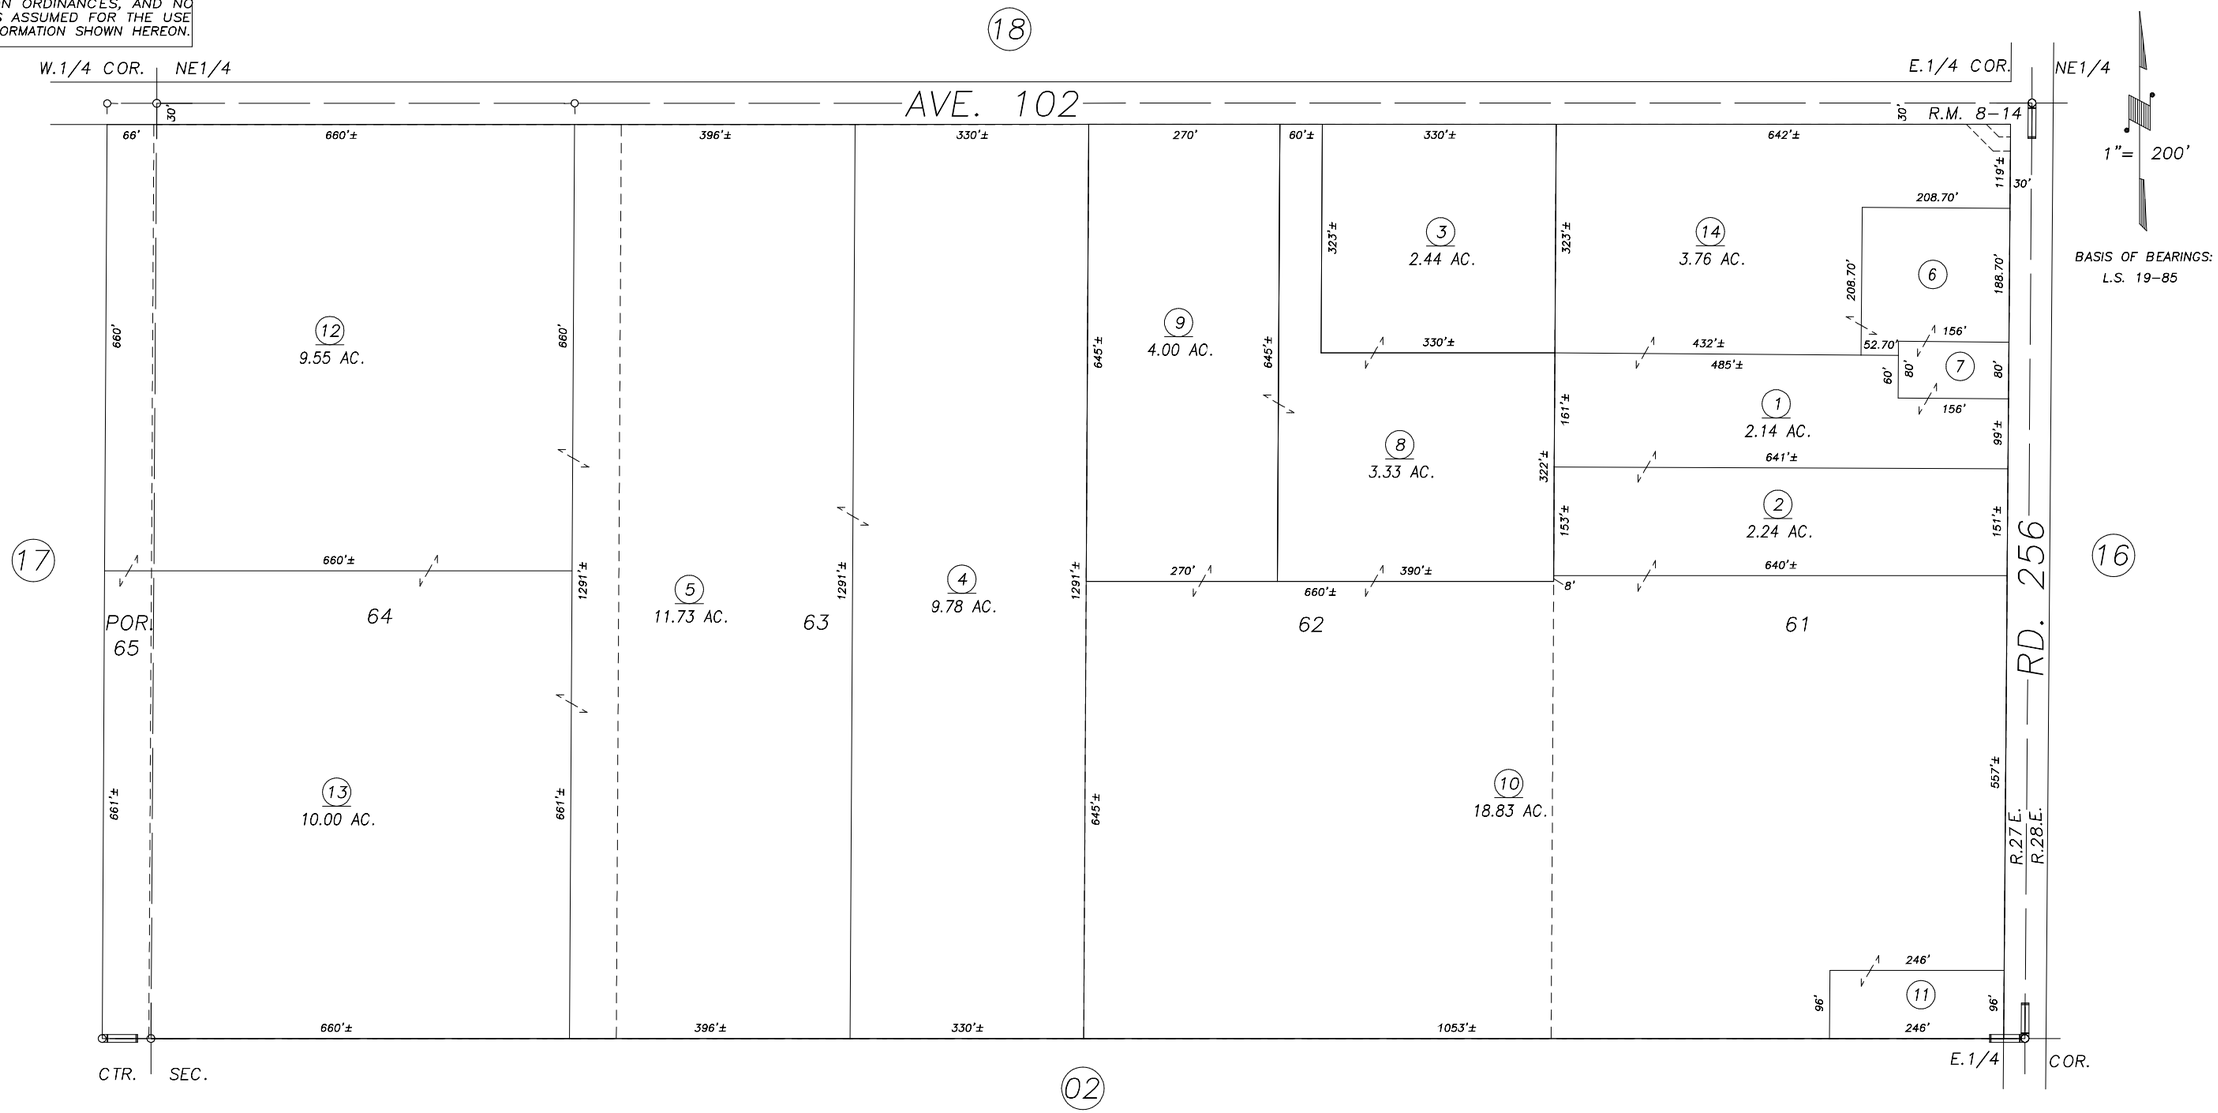

POR. TERRA BELLA LANDS SUB. NO. 4, R.M. 8–14

VICINITY OF TERRA BELLA
ASSESSOR'S MAPS BK.304 , PG.19
COUNTY OF TULARE, CALIFORNIA, U.S.A.

NOTE: Assessor's Parcel Numbers Shown in Circles (1)
Assessor's Block Numbers Shown in Elipses (123)

CAD CONVERSION	12/16/2008	JLC
REVISION	DATE	TECH