DISCLAIMER

THIS MAP WAS PREPARED FOR LOCAL PROPERTY ASSESSMENT PURPOSES ONLY. THE PARCELS SHOWN HEREON MAY NOT COMPLY WITH STATE AND LOCAL SUBDIVISION ORDINANCES. NO LIABILITY IS ASSUMED FOR THE USE OF THE INFORMATION HEREON.

REVISED: 07/19/2013
REASON: 2007-0066919
CAD TECH: CMB

SEC'S 25, 26, 35 & 36, T.22S., R.28E. & SEC'S 30 & 31, T.22S., R.29E., M.D.B.&M.

TAX CODE AREA
126-001 126-006
144-001

305-02

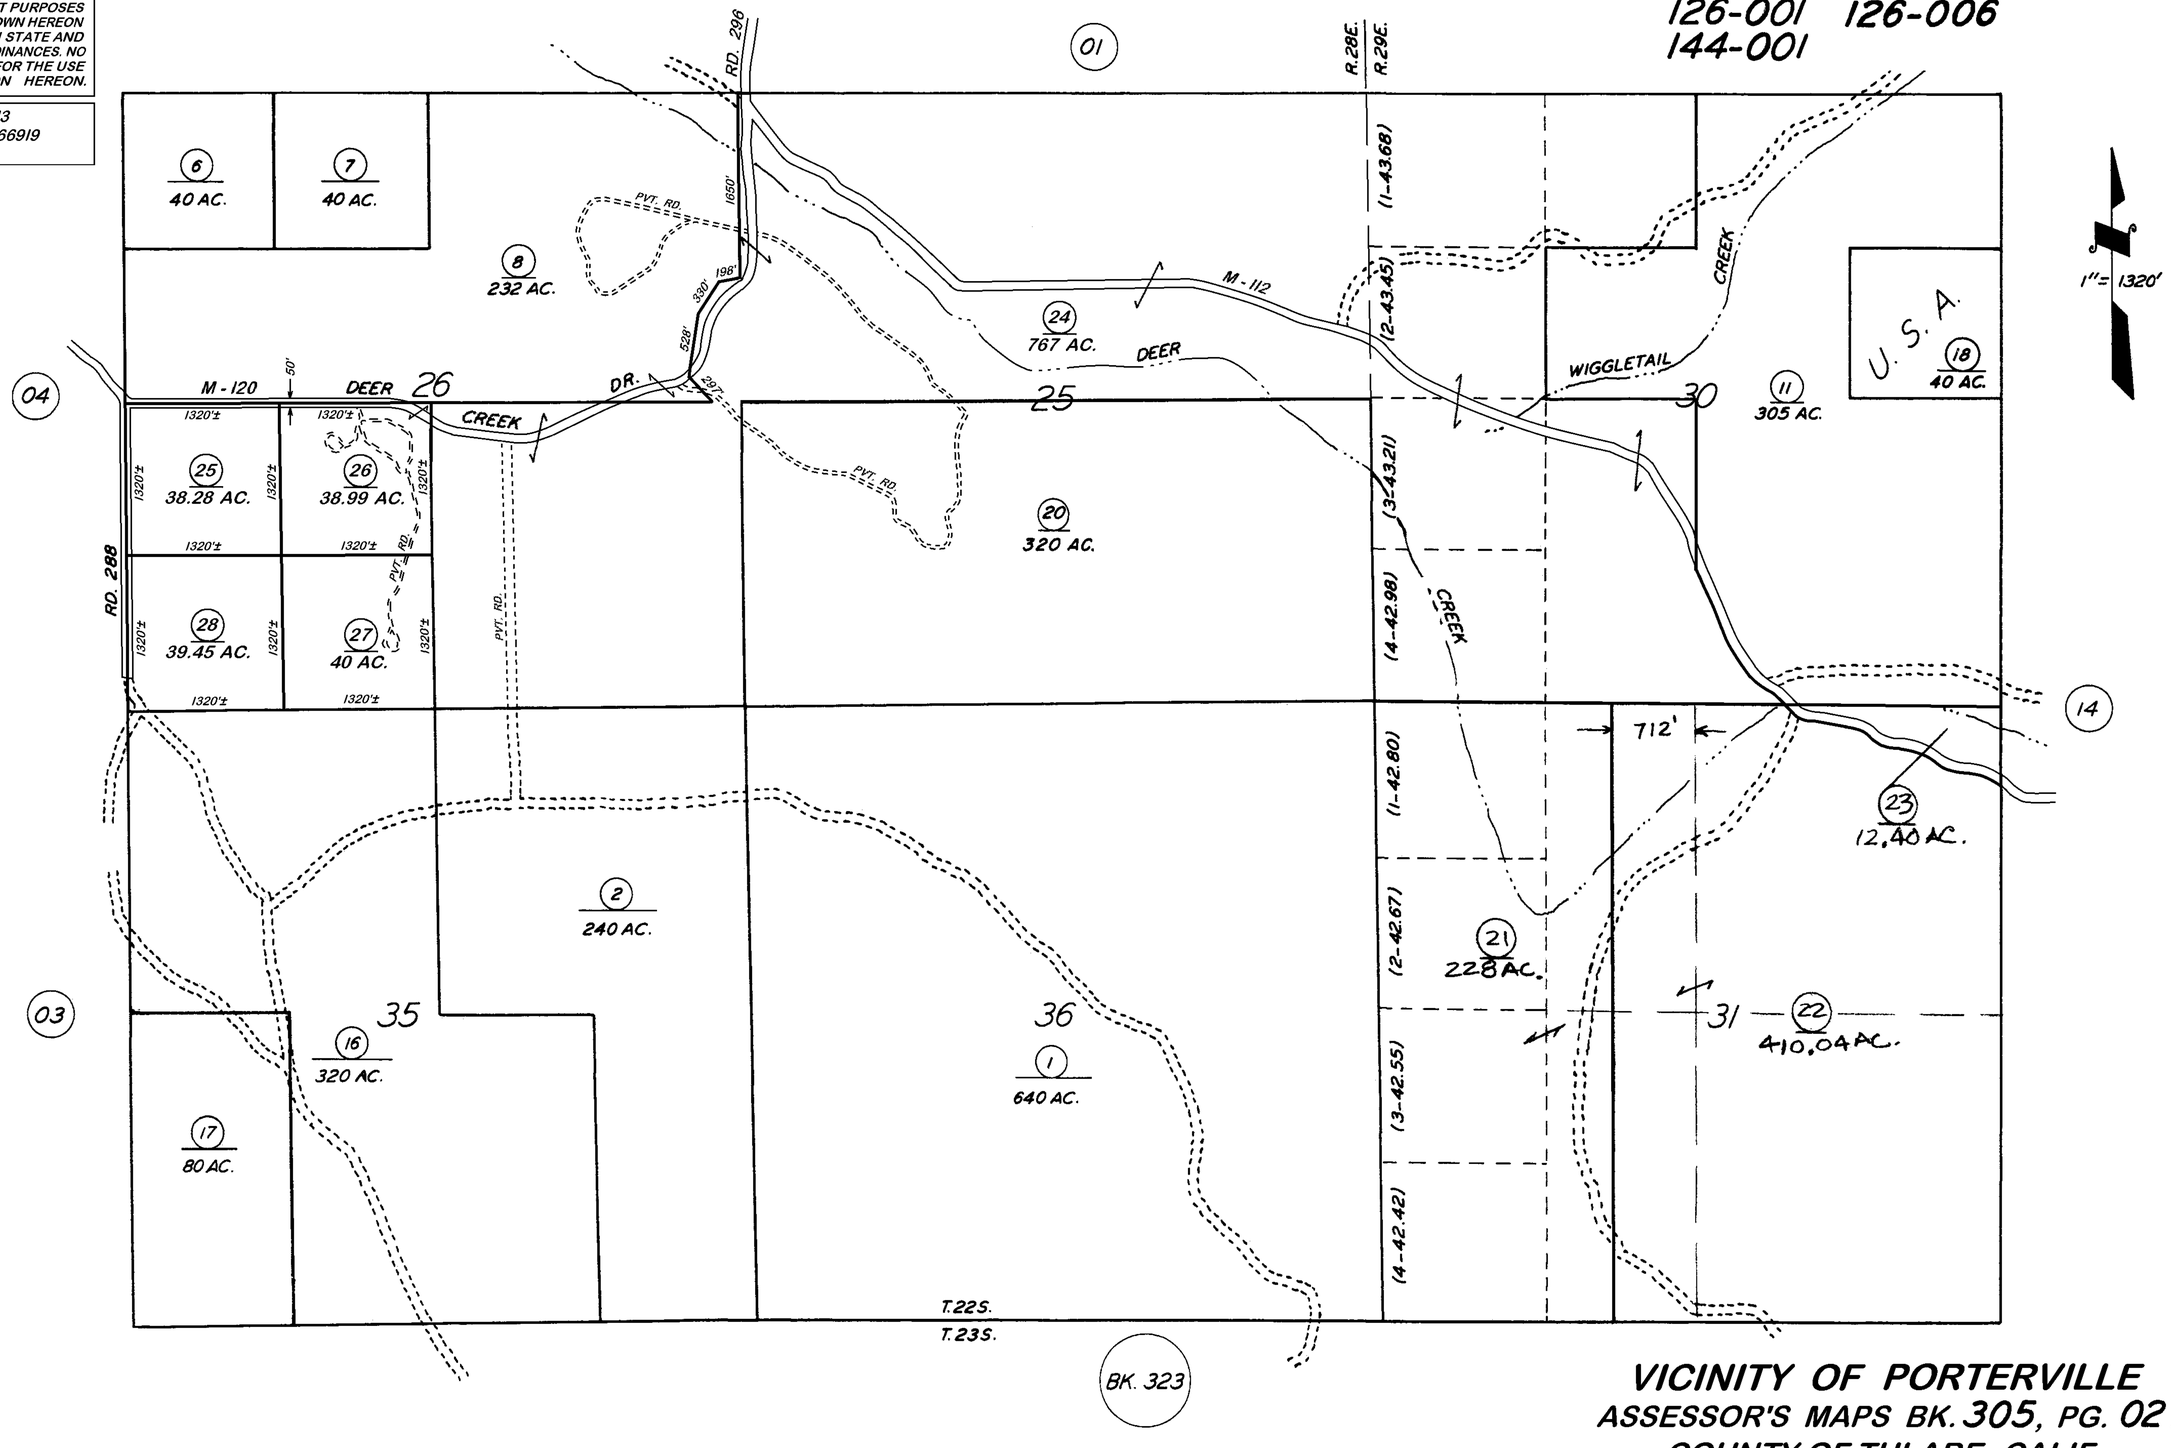

1" = 1320'

VICINITY OF PORTERVILLE
ASSESSOR'S MAPS BK. 305, PG. 02.
COUNTY OF TULARE, CALIF.

NOTE: Assessor's Parcel Numbers Shown in Circles
Assessor's Block Numbers Shown in Elipses