70
71
72

DISCLAIMER

THIS MAP WAS PREPARED FOR LOCAL PROPERTY ASSESSMENT PURPOSES ONLY. THE PARCELS SHOWN HEREON MAY NOT COMPLY WITH STATE AND LOCAL SUBDIVISION ORDINANCES. NO LIABILITY IS ASSUMED FOR THE USE OF THE INFORMATION HEREON.

REVISED: 7/09/2013
REASON: 2006-0042942
CAD TECH: NFL

SEC'S 1 & 2, T. 22 S., R. 28 E., M.D.B. & M.

TAX CODE AREA **305-08**

126-001
64-001
126-006

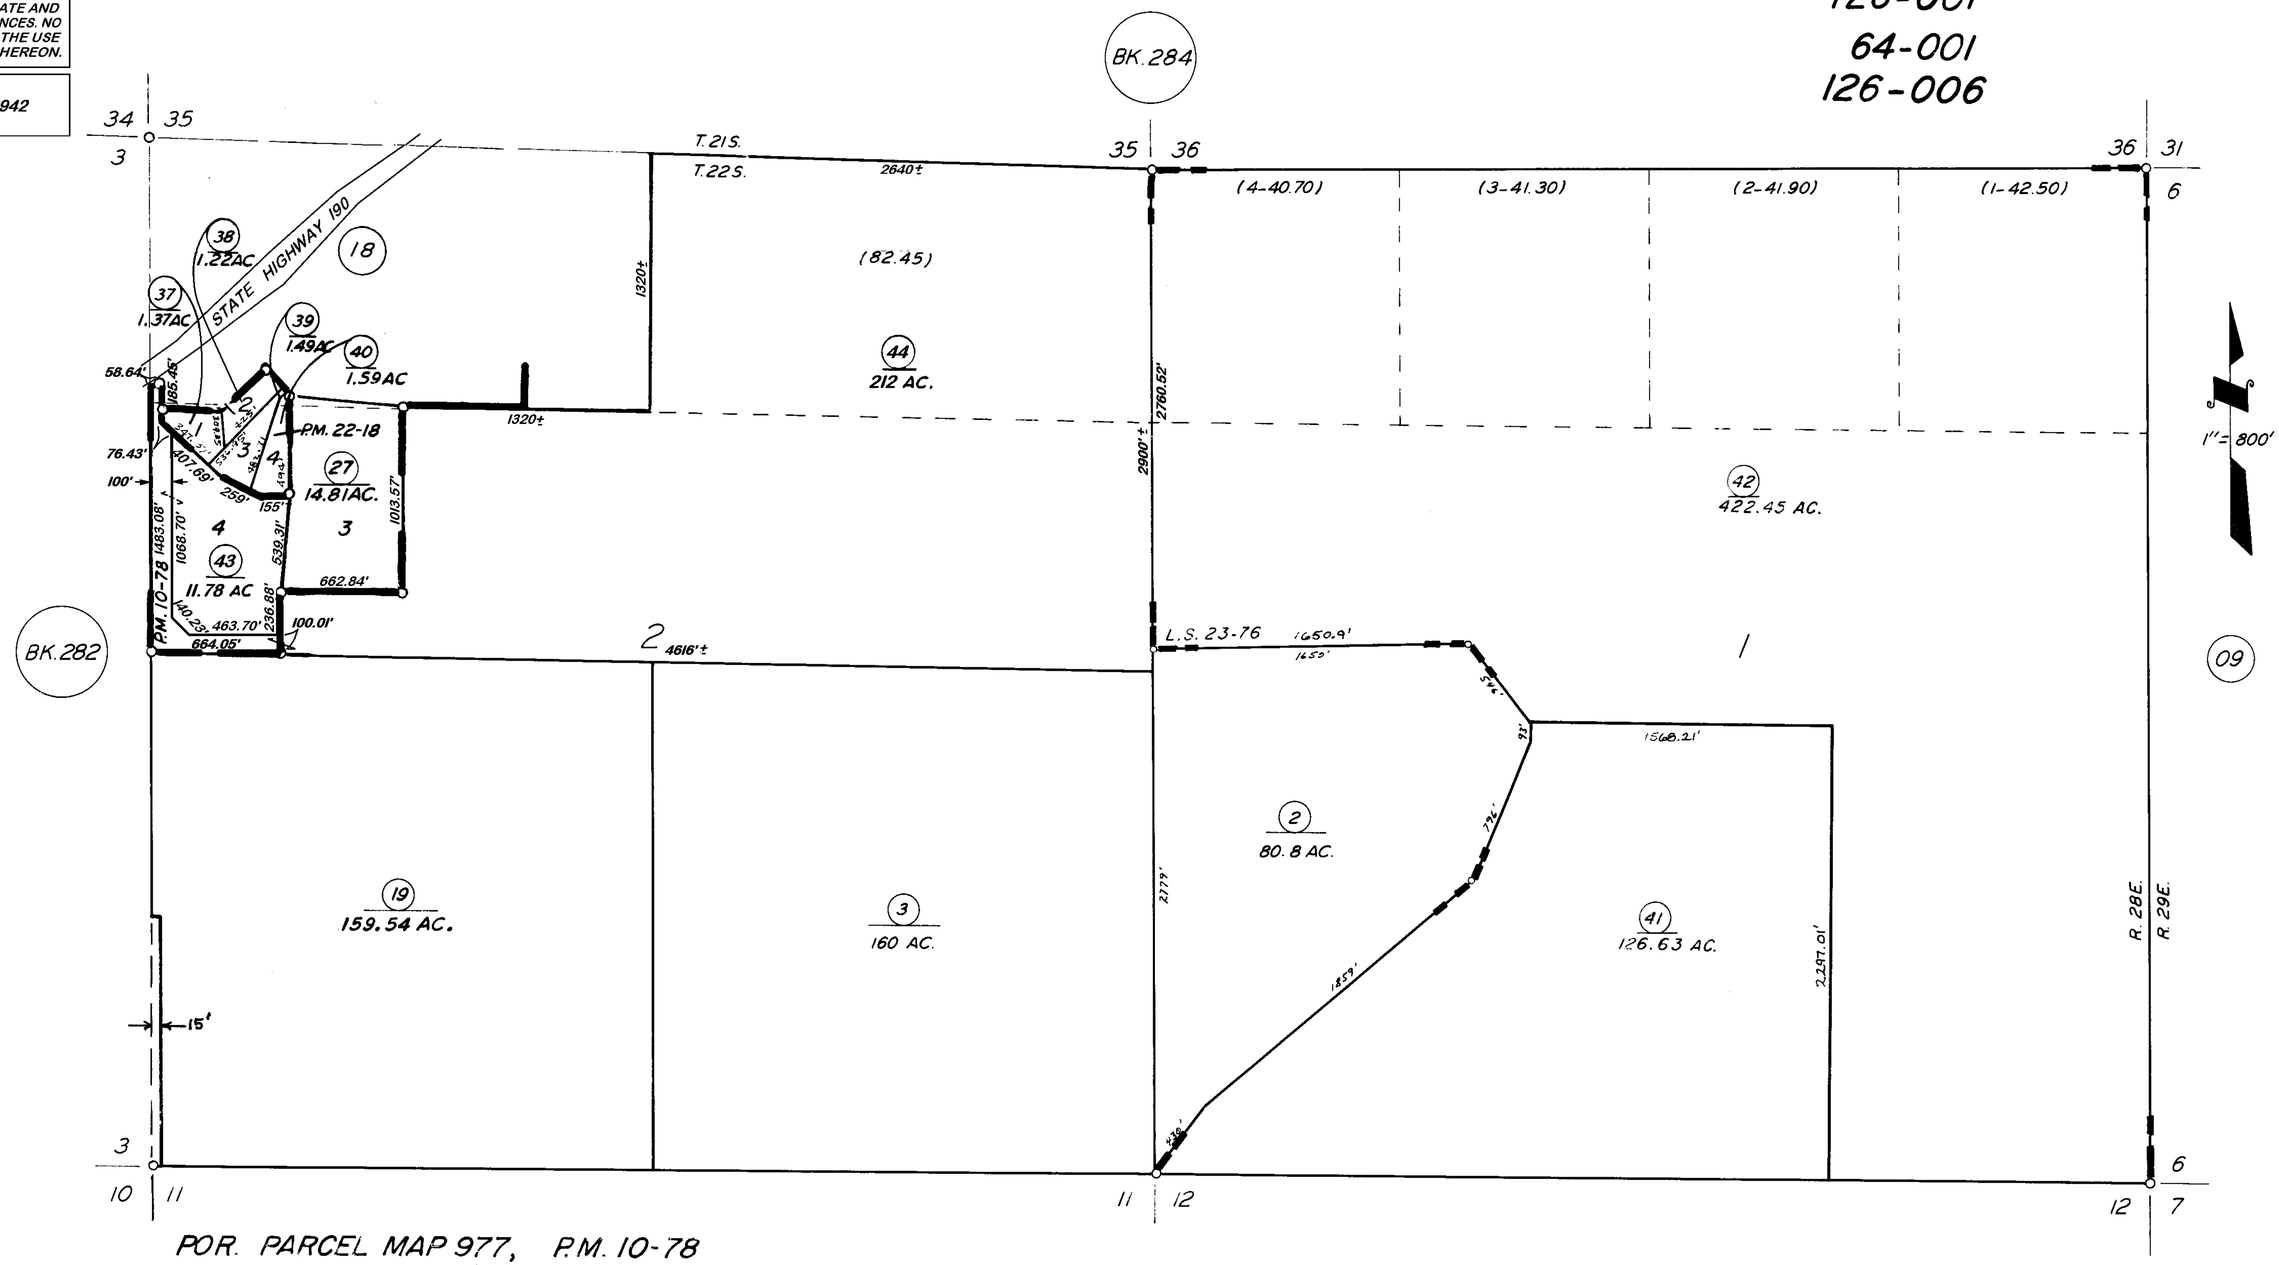

POR. PARCEL MAP 977, P.M. 10-78
RECORD OF SURVEY, L.S. 11-72 (POR. NW/4, SEC. 2)
PARCEL MAP 2117, P.M. 22-18
RECORD OF SURVEY L.S. 23-76

ASSESSOR'S MAPS BK. 305, PG. 08
COUNTY OF TULARE, CALIF.

NOTE — ASSESSOR'S BLOCK NUMBERS SHOWN IN ELLIPSES
ASSESSOR'S PARCEL NUMBERS SHOWN IN CIRCLES