SEC'S 7 & 8, T.22S., R.29E., M.D.B. & M.

TAX CODE AREA
126-001
126-006
064-001
064-003

305-10

DISCLAIMER

THIS MAP WAS PREPARED FOR LOCAL PROPERTY ASSESSMENT PURPOSES ONLY. THE PARCELS SHOWN HEREON MAY NOT COMPLY WITH STATE AND LOCAL SUBDIVISION ORDINANCES. NO LIABILITY IS ASSUMED FOR THE USE OF THE INFORMATION HEREON.

REVISED: 02/14/2011
REASON: 2010-0052205
CAD TECH: ASG

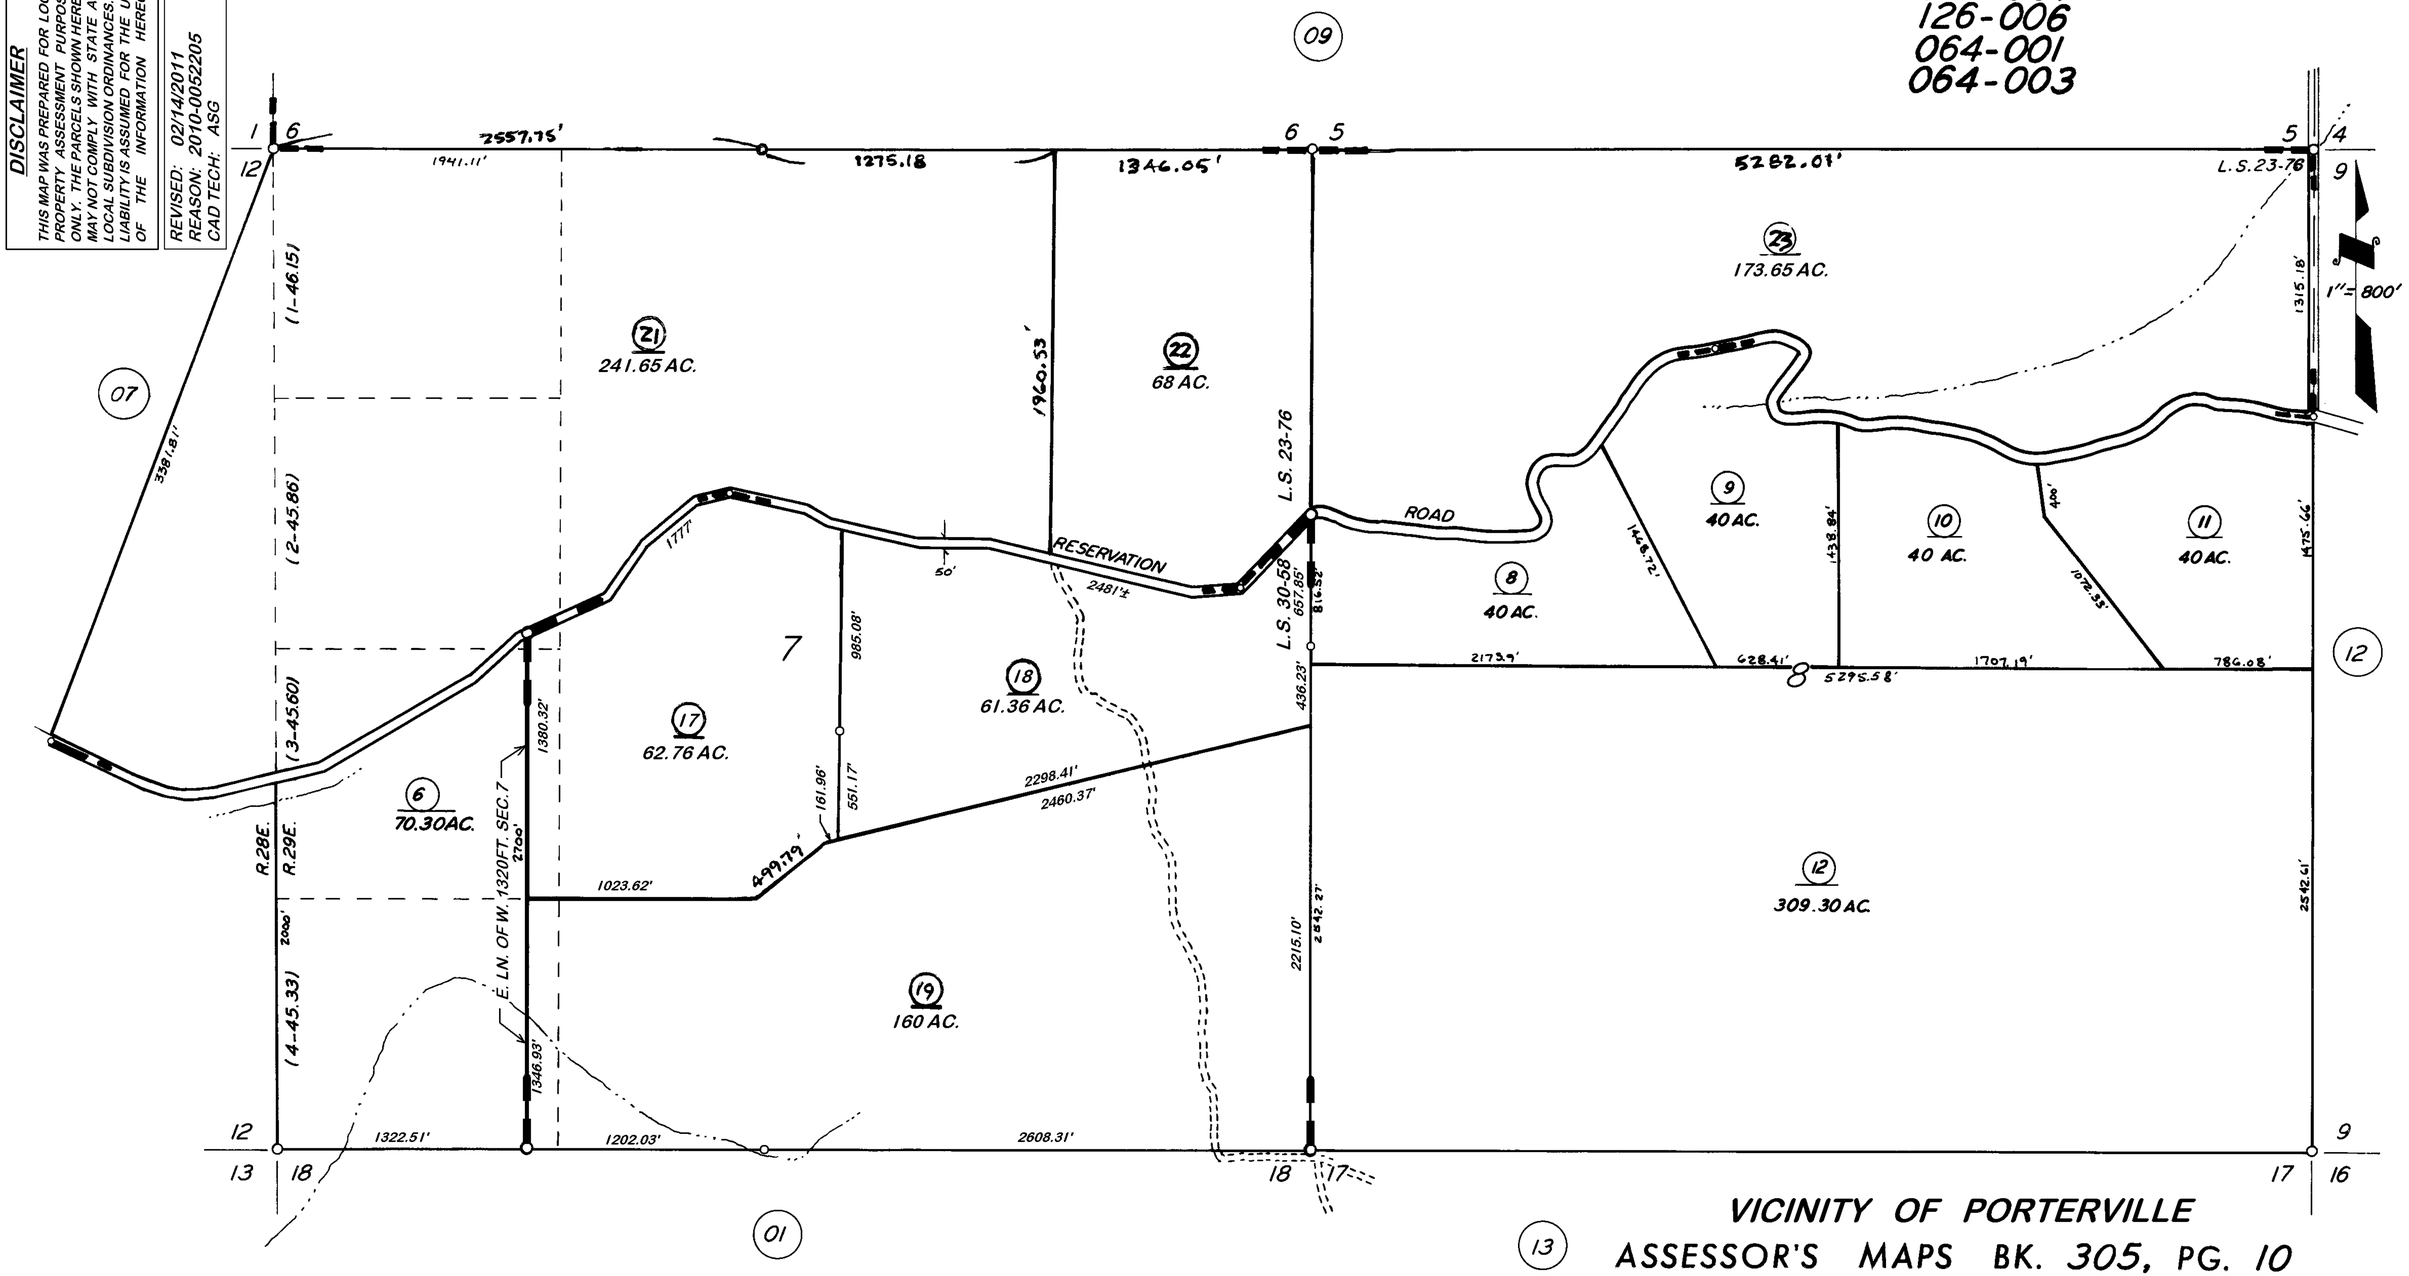

RECORD OF SURVEY, L.S. 23-76
RECORD OF SURVEY, L.S. 30-58

VICINITY OF PORTERVILLE
ASSESSOR'S MAPS BK. 305, PG. 10
COUNTY OF TULARE, CALIF.

NOTE — ASSESSOR'S BLOCK NUMBERS SHOWN IN ELLIPSES
ASSESSOR'S PARCEL NUMBERS SHOWN IN CIRCLES