DISCLAIMER

THIS MAP WAS PREPARED FOR LOCAL PROPERTY ASSESSMENT PURPOSES ONLY AND THE PARCELS SHOWN HEREON MAY NOT COMPLY WITH STATE AND LOCAL SUBDIVISION ORDINANCES, AND NO LIABILITY IS ASSUMED FOR THE USE OF THE INFORMATION SHOWN HEREON.

N1/2 SEC.5, T.21S., R.30E., M.D.B.&M.

Tax Area Code 307-02
136-006

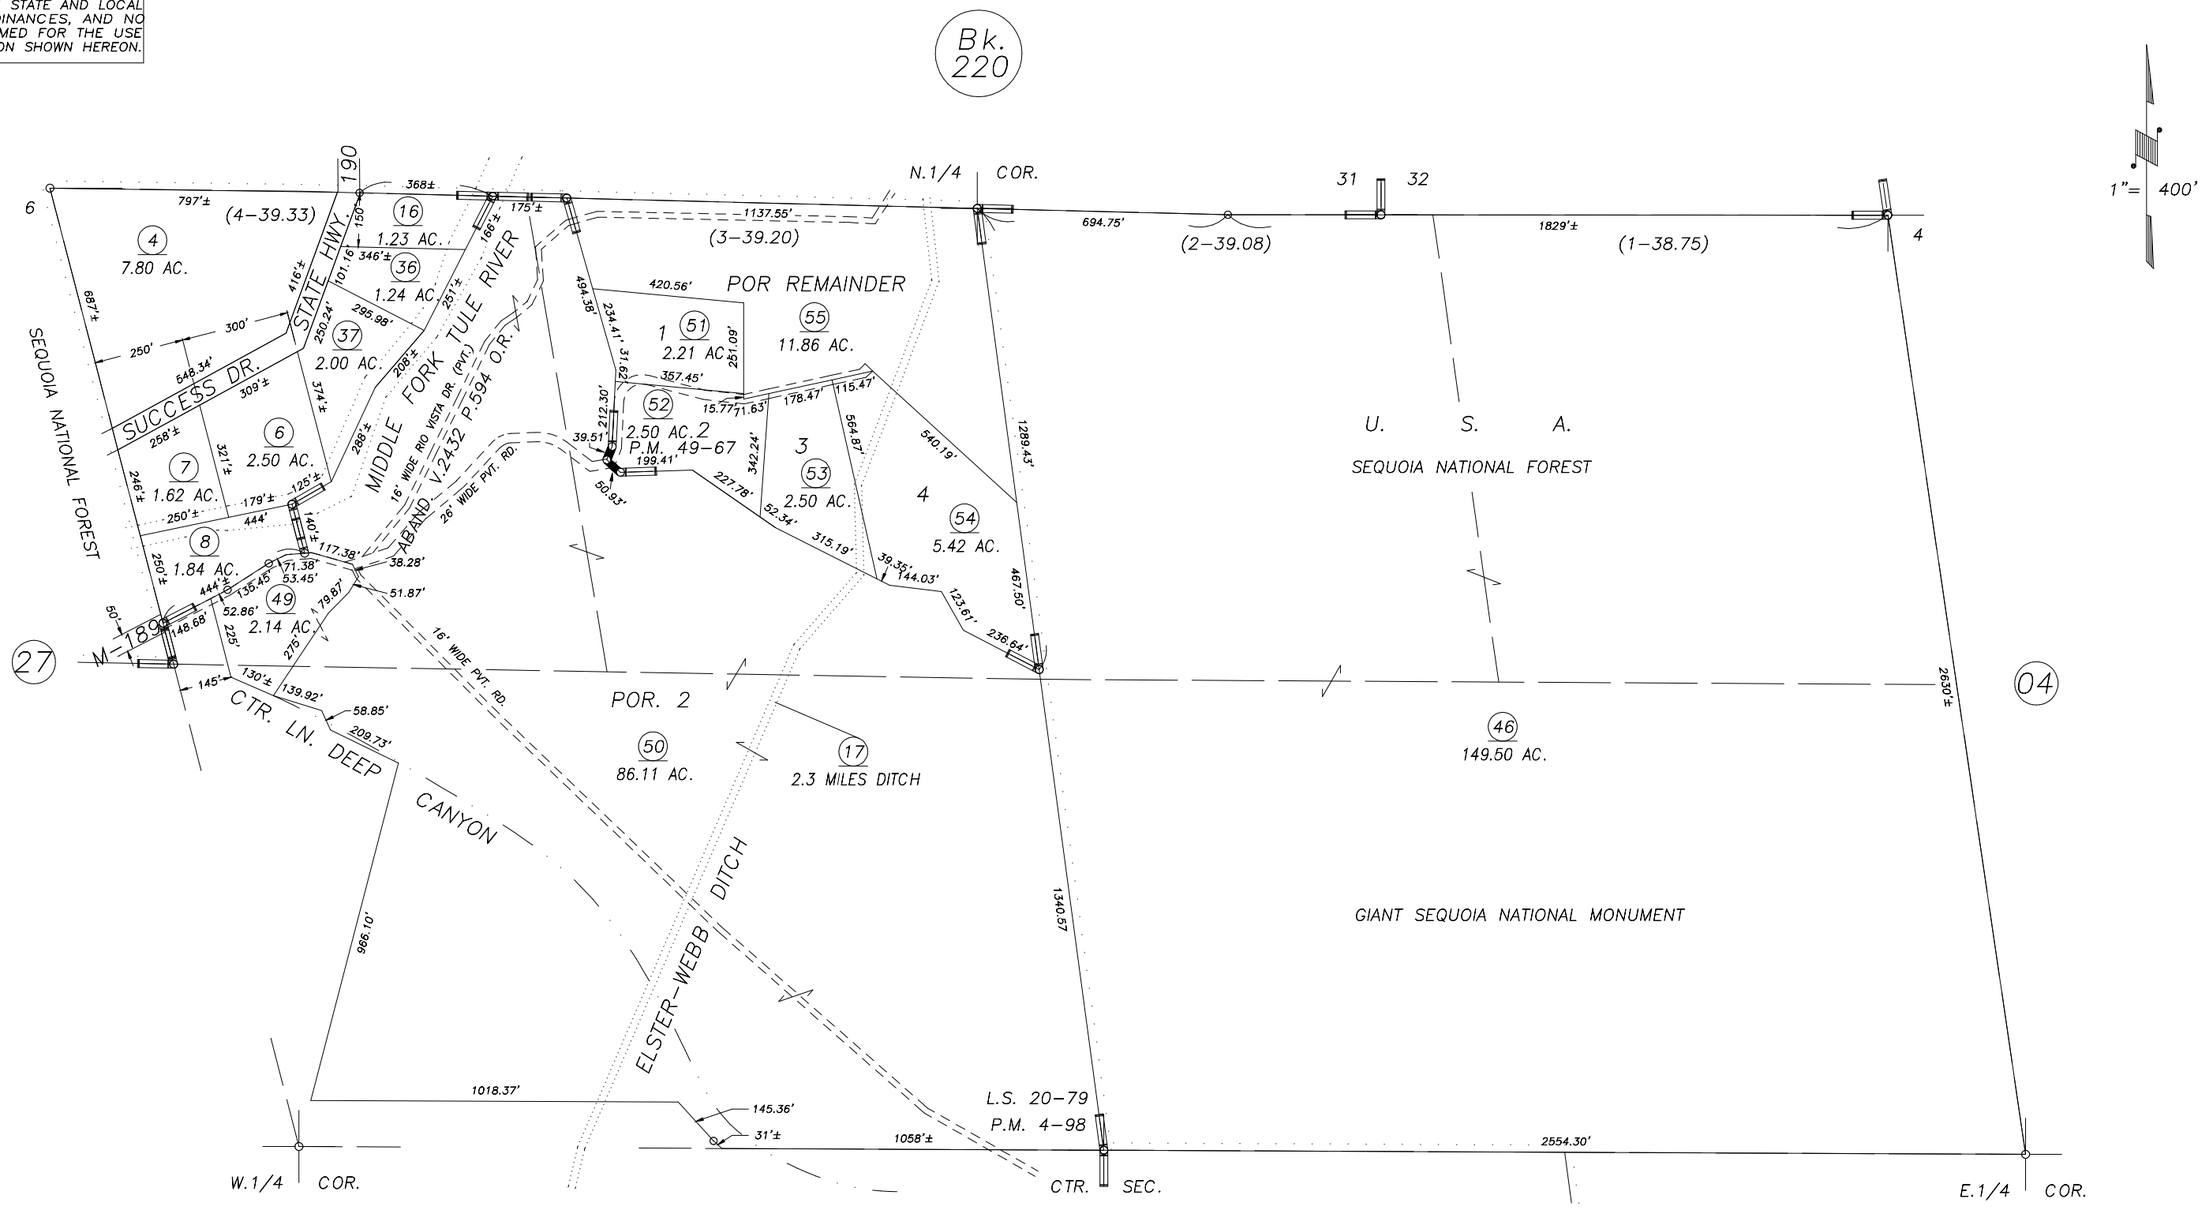

POR. PARCEL MAP 398, P.M. 4-98
POR. RECORD OF SURVEY, L.S. 20-79
POR PARCEL MAP 4862, P.M. 49-67

VICINITY OF SPRINGVILLE
ASSESSOR'S MAPS BK.307 , PG.02
COUNTY OF TULARE, CALIFORNIA, U.S.A.

NOTE: Assessor's Parcel Numbers Shown in Circles (1)
Assessor's Block Numbers Shown in Elipses (123)

REVISION	DATE	TECH
2007-0095351	08/01/2013	NFL