DISCLAIMER

THIS MAP WAS PREPARED FOR LOCAL PROPERTY ASSESSMENT PURPOSES ONLY AND THE PARCELS SHOWN HEREON MAY NOT COMPLY WITH STATE AND LOCAL SUBDIVISION ORDINANCES, AND NO LIABILITY IS ASSUMED FOR THE USE OF THE INFORMATION SHOWN HEREON. R & T CODE SEC. 327, 408.3, ETC.

N1/2 SEC.6, T.21S., R.30E., M.D.B.&M.

Tax Area Code 307–27

136–005
136–006

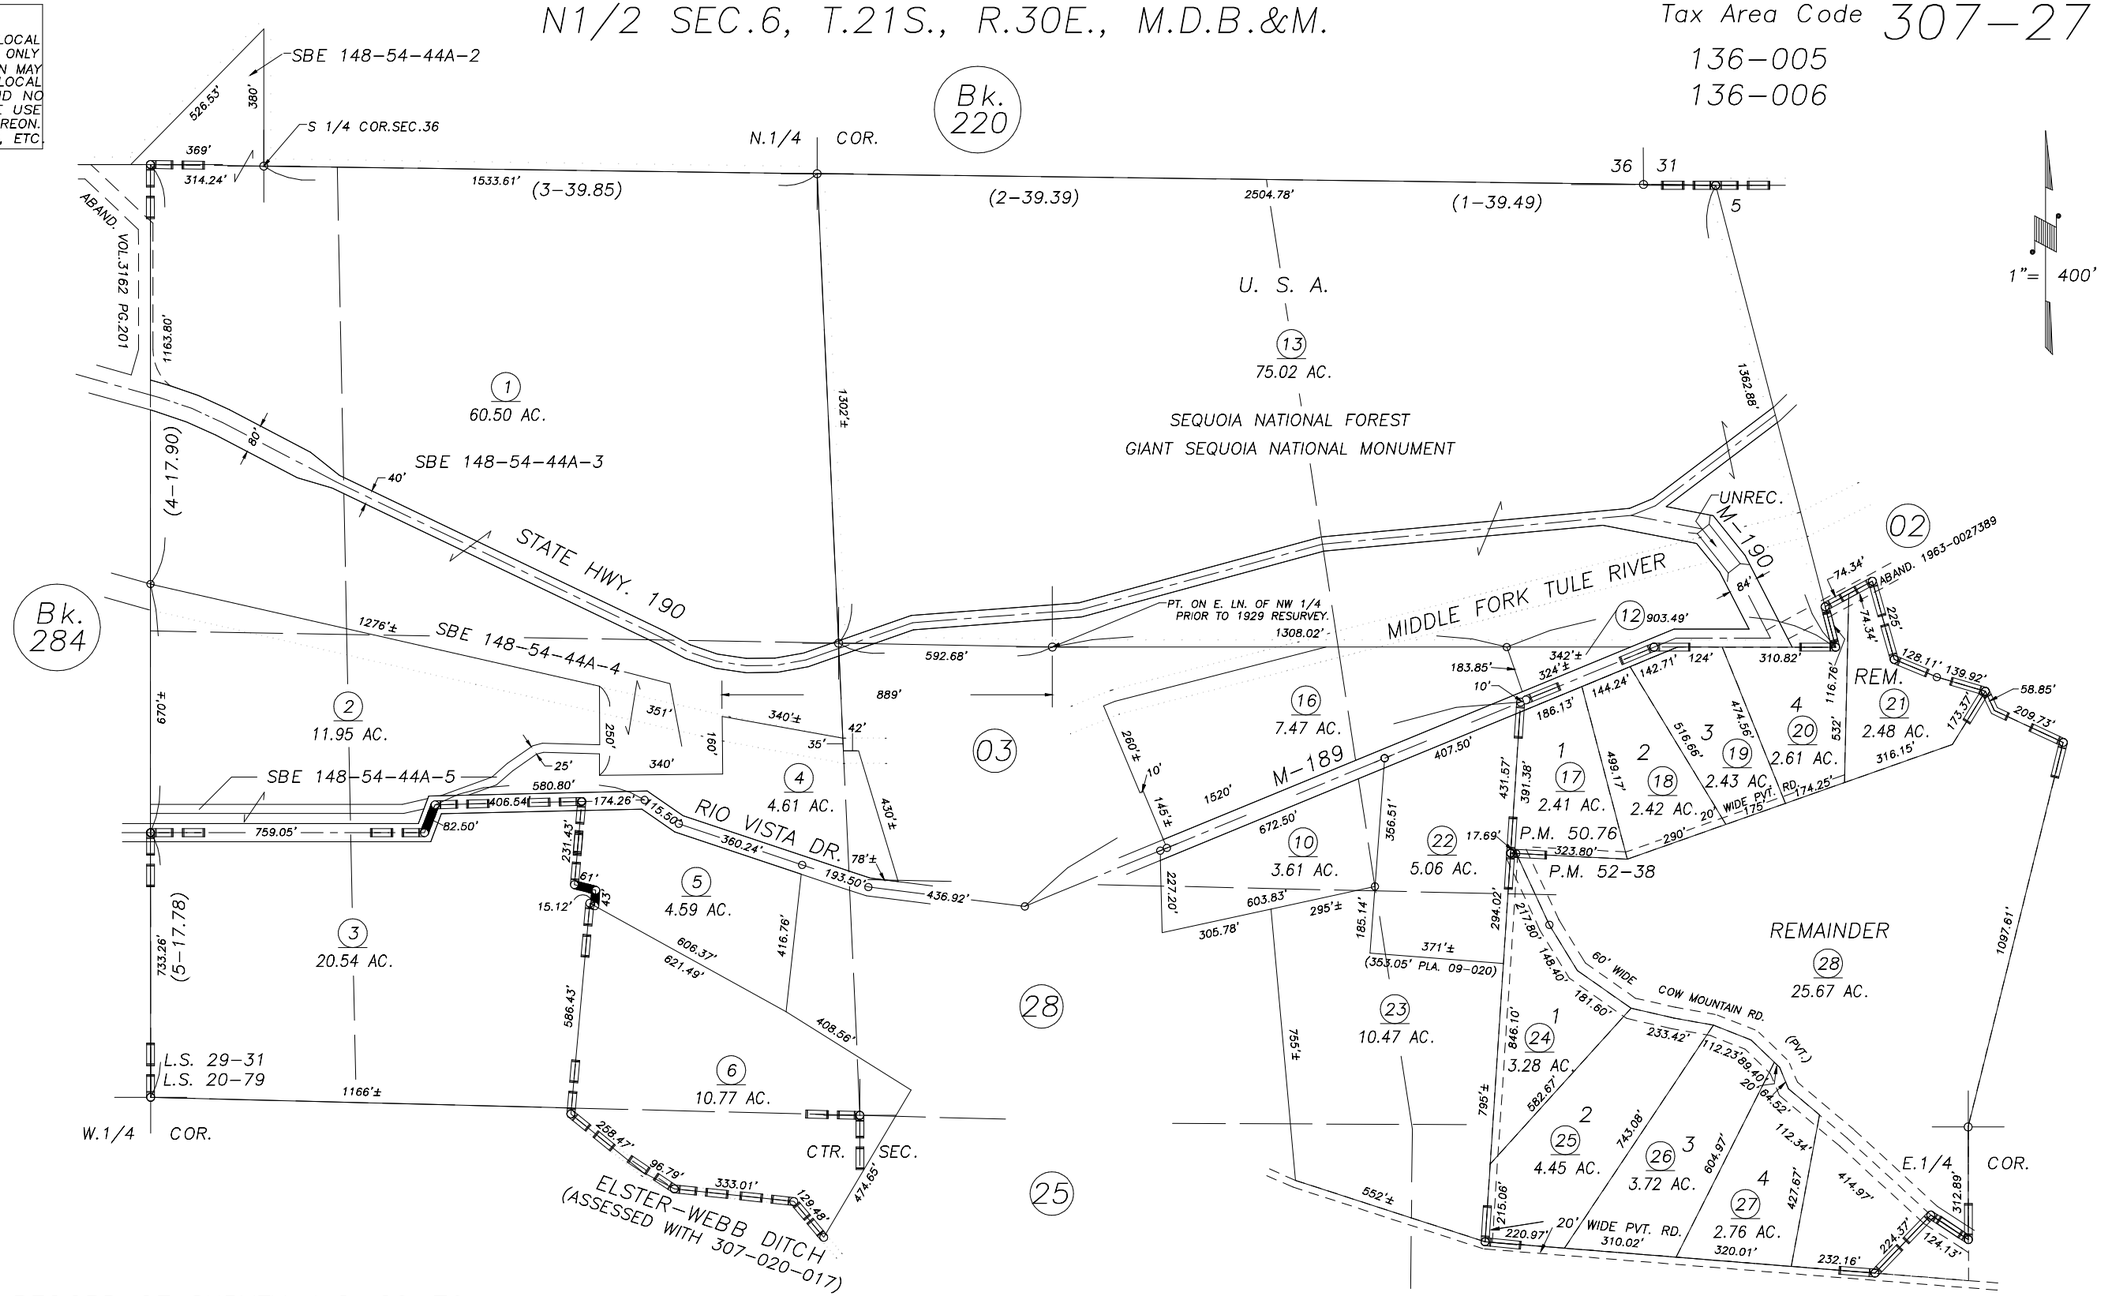

POR. RECORD OF SURVEY, L.S. 20–79
POR. RECORD OF SURVEY, L.S. 29–31
COUNTY OF TULARE SURVEY, UNREC.
PARCEL MAP NO. 4971, P.M. 50–76
PARCEL MAP NO. 5131, P.M. 52–38

VICINITY OF SPRINGVILLE
ASSESSOR'S MAPS BK.307 , PG.270
COUNTY OF TULARE, CALIFORNIA, U.S.A.

NOTE: Assessor's Parcel Numbers Shown in Circles (1)
Assessor's Block Numbers Shown in Elipses (123)

REVISION	DATE	TECH
2015–0029299	08/05/2015	NFL