SEC. 19 & 20, T.22S., R.36., M.D.B.&M.

Tax Area Codes 310–05
126–001

DISCLAIMER

THIS MAP WAS PREPARED FOR LOCAL PROPERTY ASSESSMENT PURPOSES ONLY AND THE PARCELS SHOWN HEREON MAY NOT COMPLY WITH STATE AND LOCAL SUBDIVISION ORDINANCES, AND NO LIABILITY IS ASSUMED FOR THE USE OF THE INFORMATION SHOWN HEREON. R & T CODE SEC. 327, 408.3, ETC.

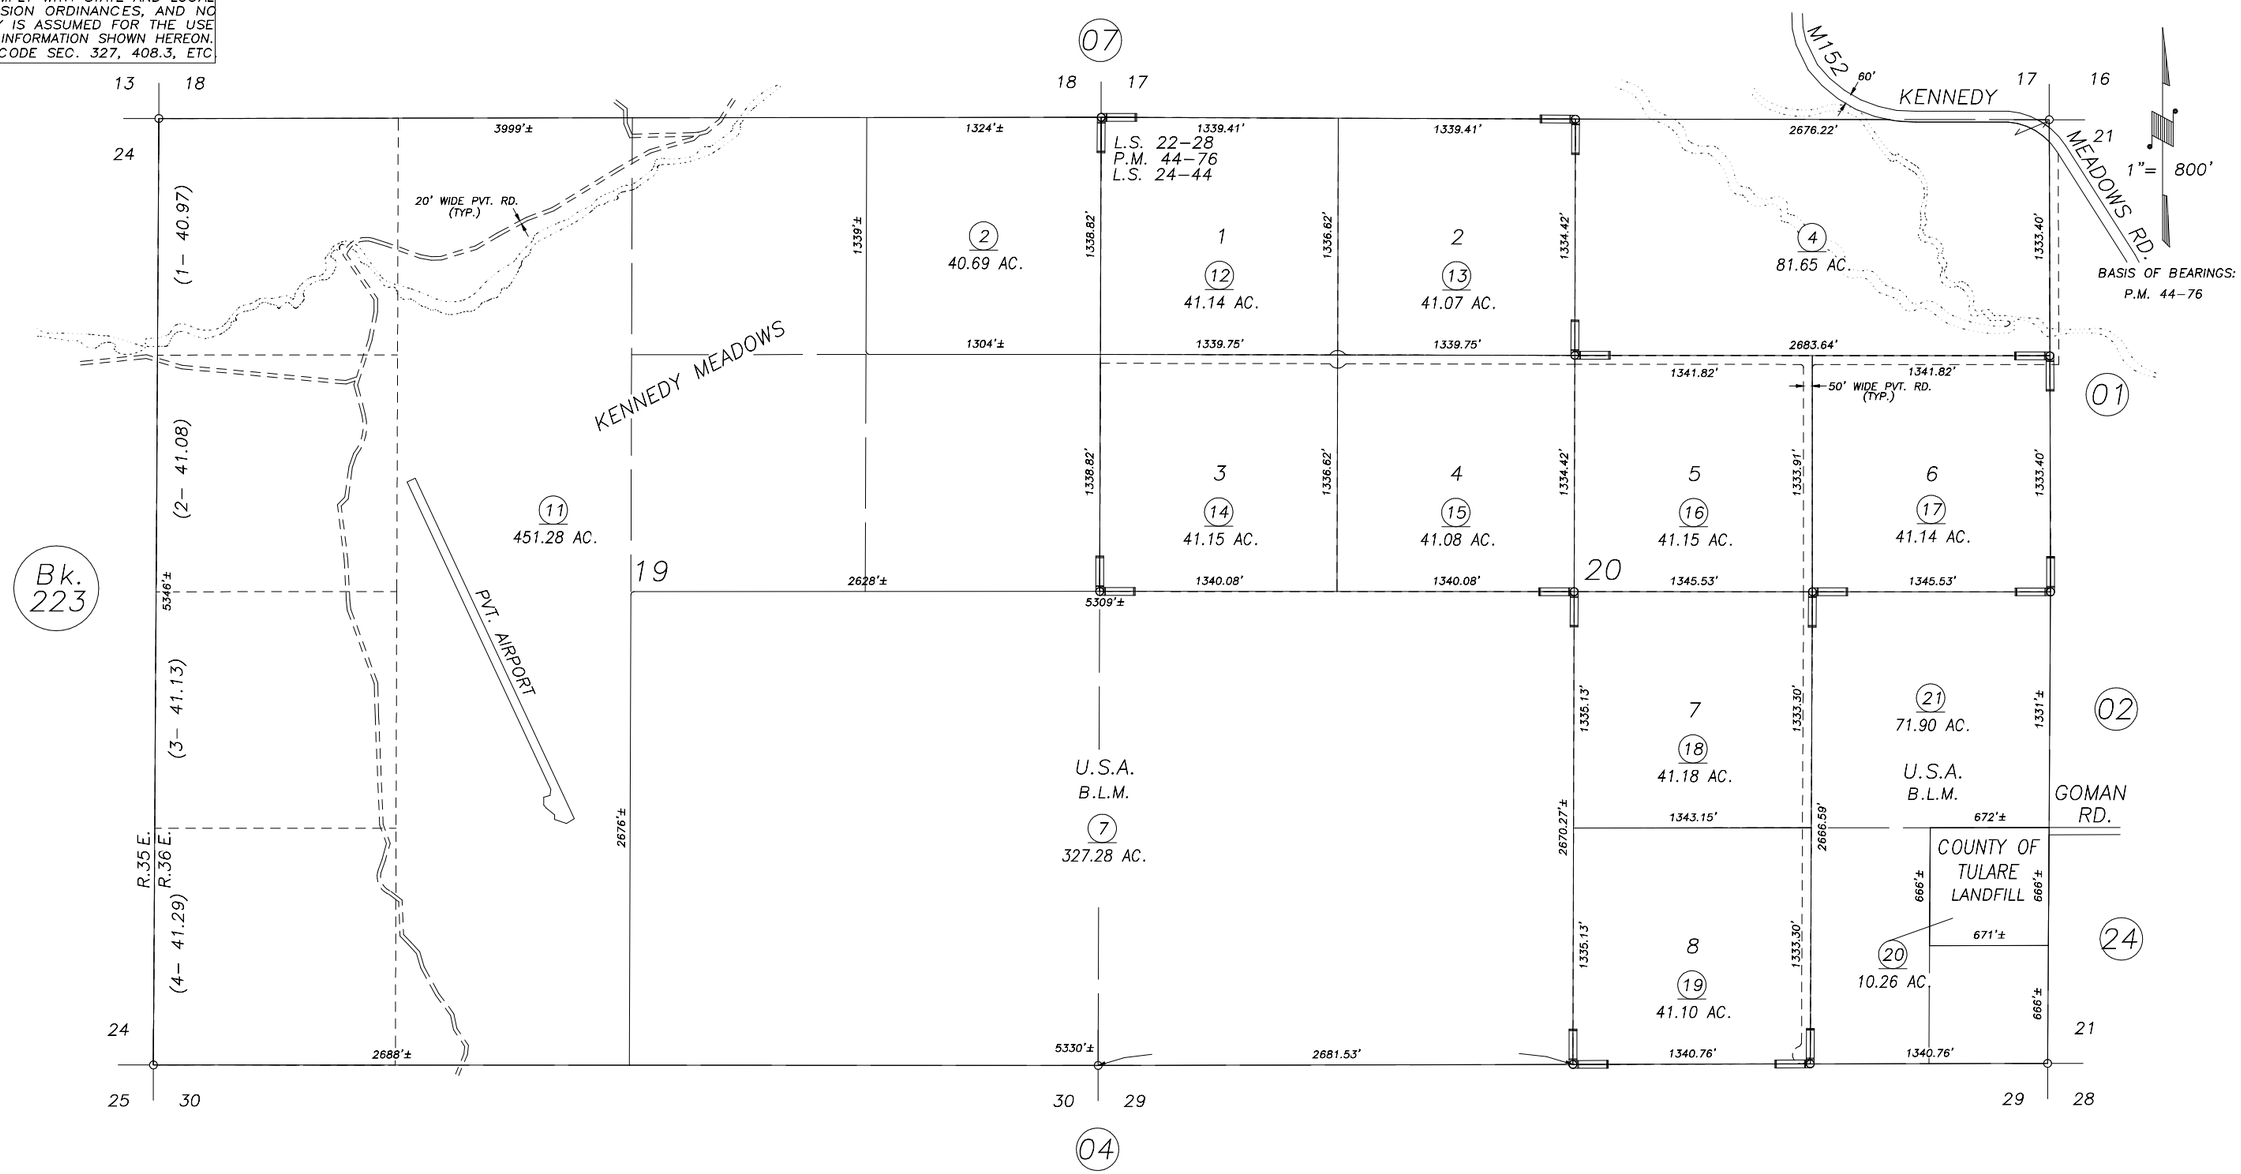

RECORD OF SURVEY, L.S. 22–28
PARCEL MAP NO. 4371, P.M. 44–76
AMENDED RECORD OF SURVEY, L.S. 24–44

VICINITY OF KENNEDY MEADOWS
ASSESSOR'S MAPS BK.310 , PG.05
COUNTY OF TULARE, CALIFORNIA, U.S.A.

NOTE: Assessor's Parcel Numbers Shown in Circles (1)
Assessor's Block Numbers Shown in Elipses (123)

REVISION	DATE	TECH
UPDATE ADJ. PAGE	02/23/2016	NFL