DISCLAIMER

THIS MAP WAS PREPARED FOR LOCAL PROPERTY ASSESSMENT PURPOSES ONLY AND THE PARCELS SHOWN HEREON MAY NOT COMPLY WITH STATE AND LOCAL SUBDIVISION ORDINANCES, AND NO LIABILITY IS ASSUMED FOR THE USE OF THE INFORMATION SHOWN HEREON.

SEC. 17 & 18, T.23S., R.23E., M.D.B.&M.

Tax Area Code 311–01

053–004
053–005
053–006

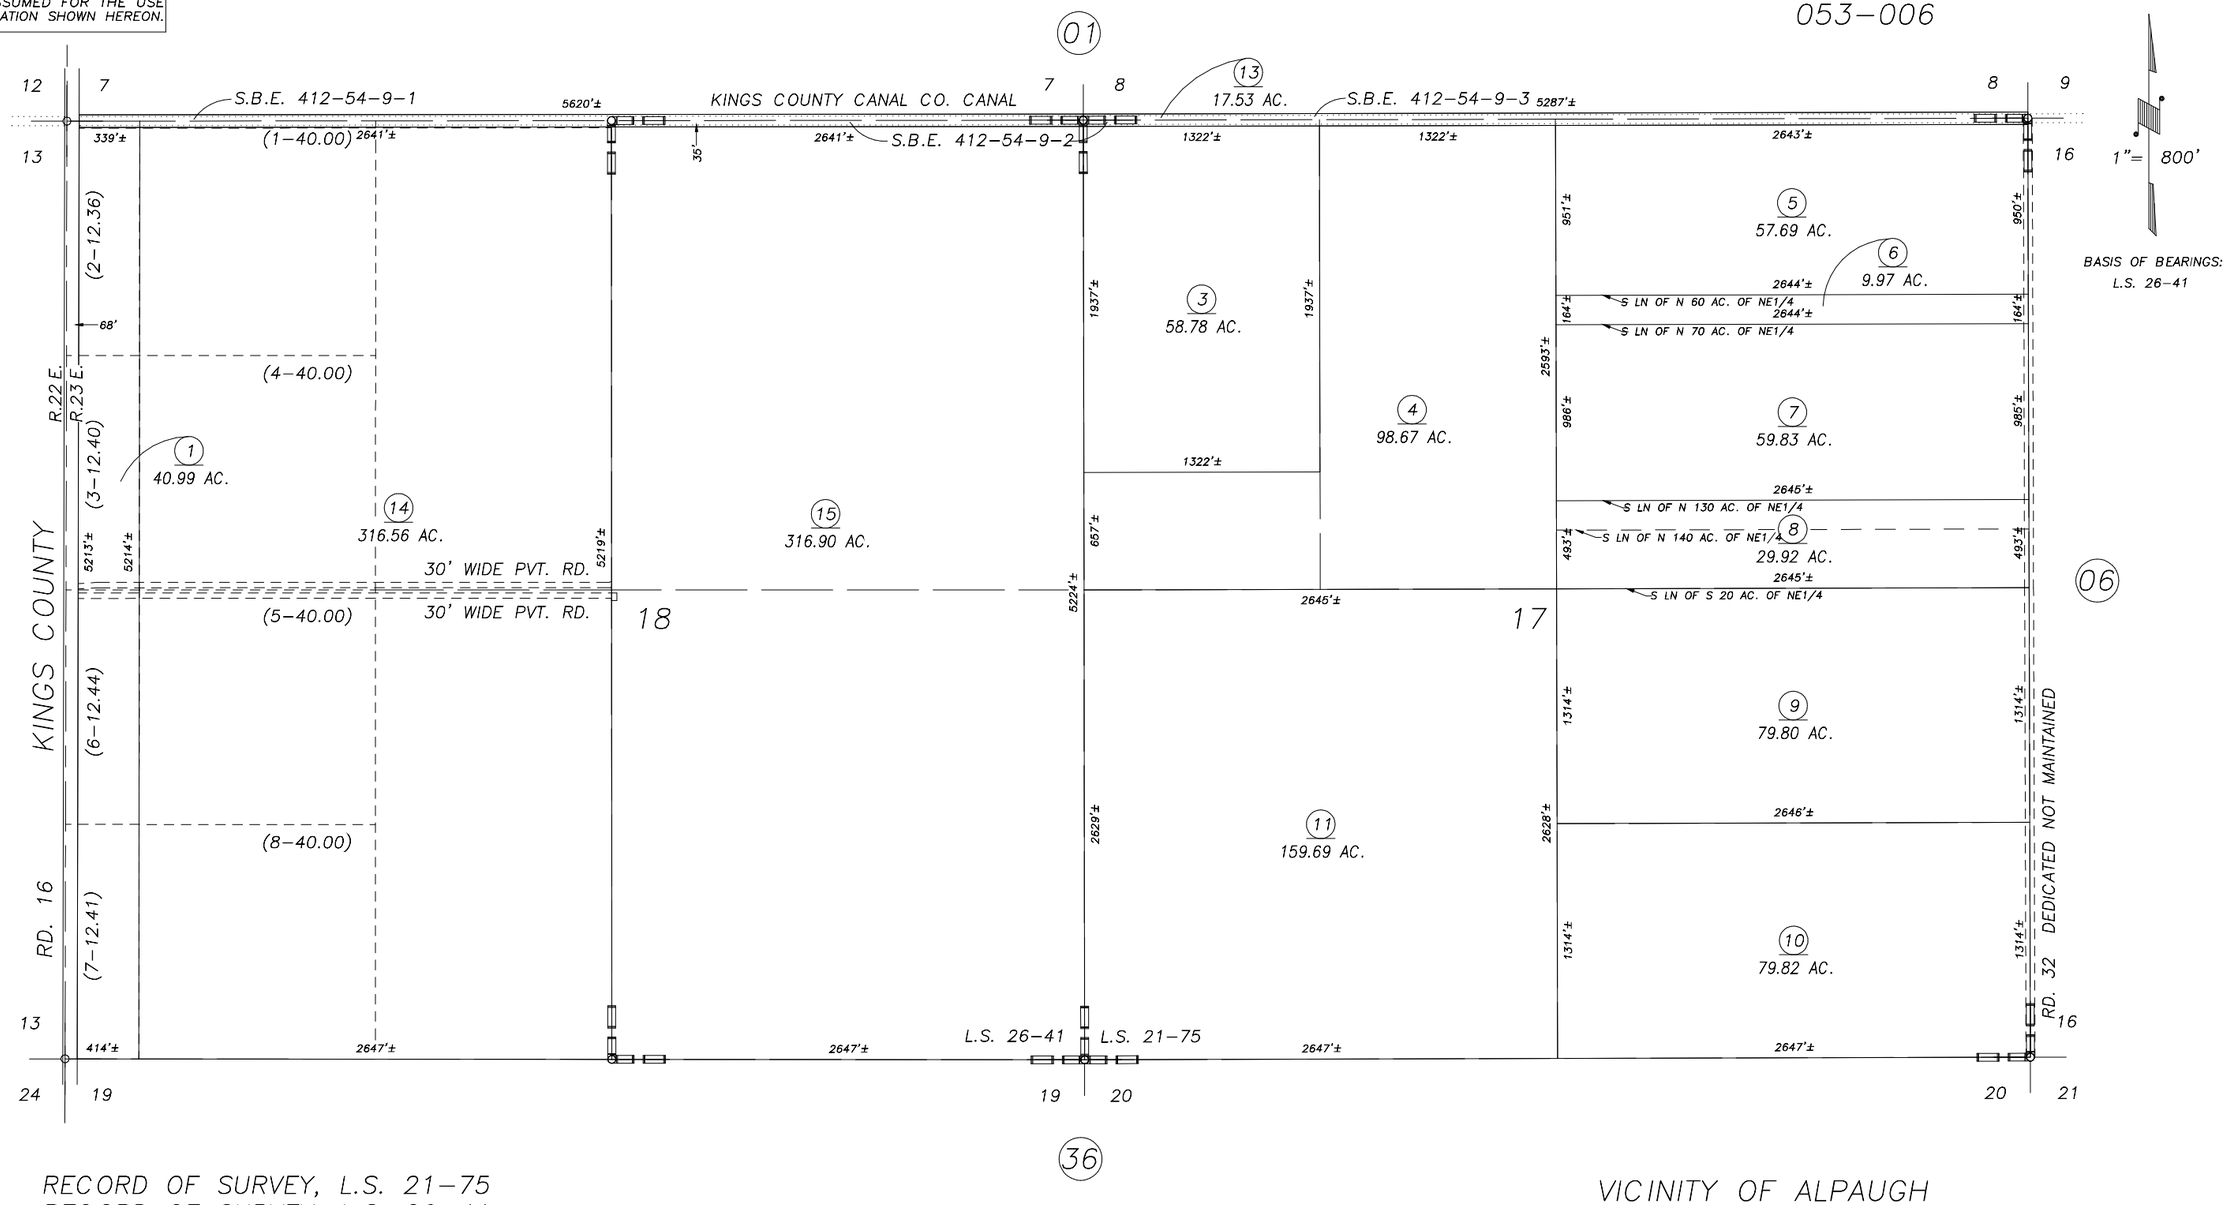

RECORD OF SURVEY, L.S. 21–75
RECORD OF SURVEY, L.S. 26–41

VICINITY OF ALPAUGH
ASSESSOR'S MAPS BK.311 , PG.01
COUNTY OF TULARE, CALIFORNIA, U.S.A.

NOTE: Assessor's Parcel Numbers Shown in Circles (1)
Assessor's Block Numbers Shown in Elipses (123)

REVISION	DATE	TECH
2009–0021685	03/04/2010	MLC