DISCLAIMER

THIS MAP WAS PREPARED FOR LOCAL PROPERTY ASSESSMENT PURPOSES ONLY. THE PARCELS SHOWN HEREON MAY NOT COMPLY WITH STATE AND LOCAL SUBDIVISION ORDINANCES. NO LIABILITY IS ASSUMED FOR THE USE OF THE INFORMATION HEREON.

REVISED: 09/24/2013
REASON: APN 08 MOVED TO PG.09
CAD TECH: ASG

SEC'S. 35 & 36, T.23S., R.23E., M.D.B.&M.

TAX CODE AREA **311-10**

053-003
053-009
053-014

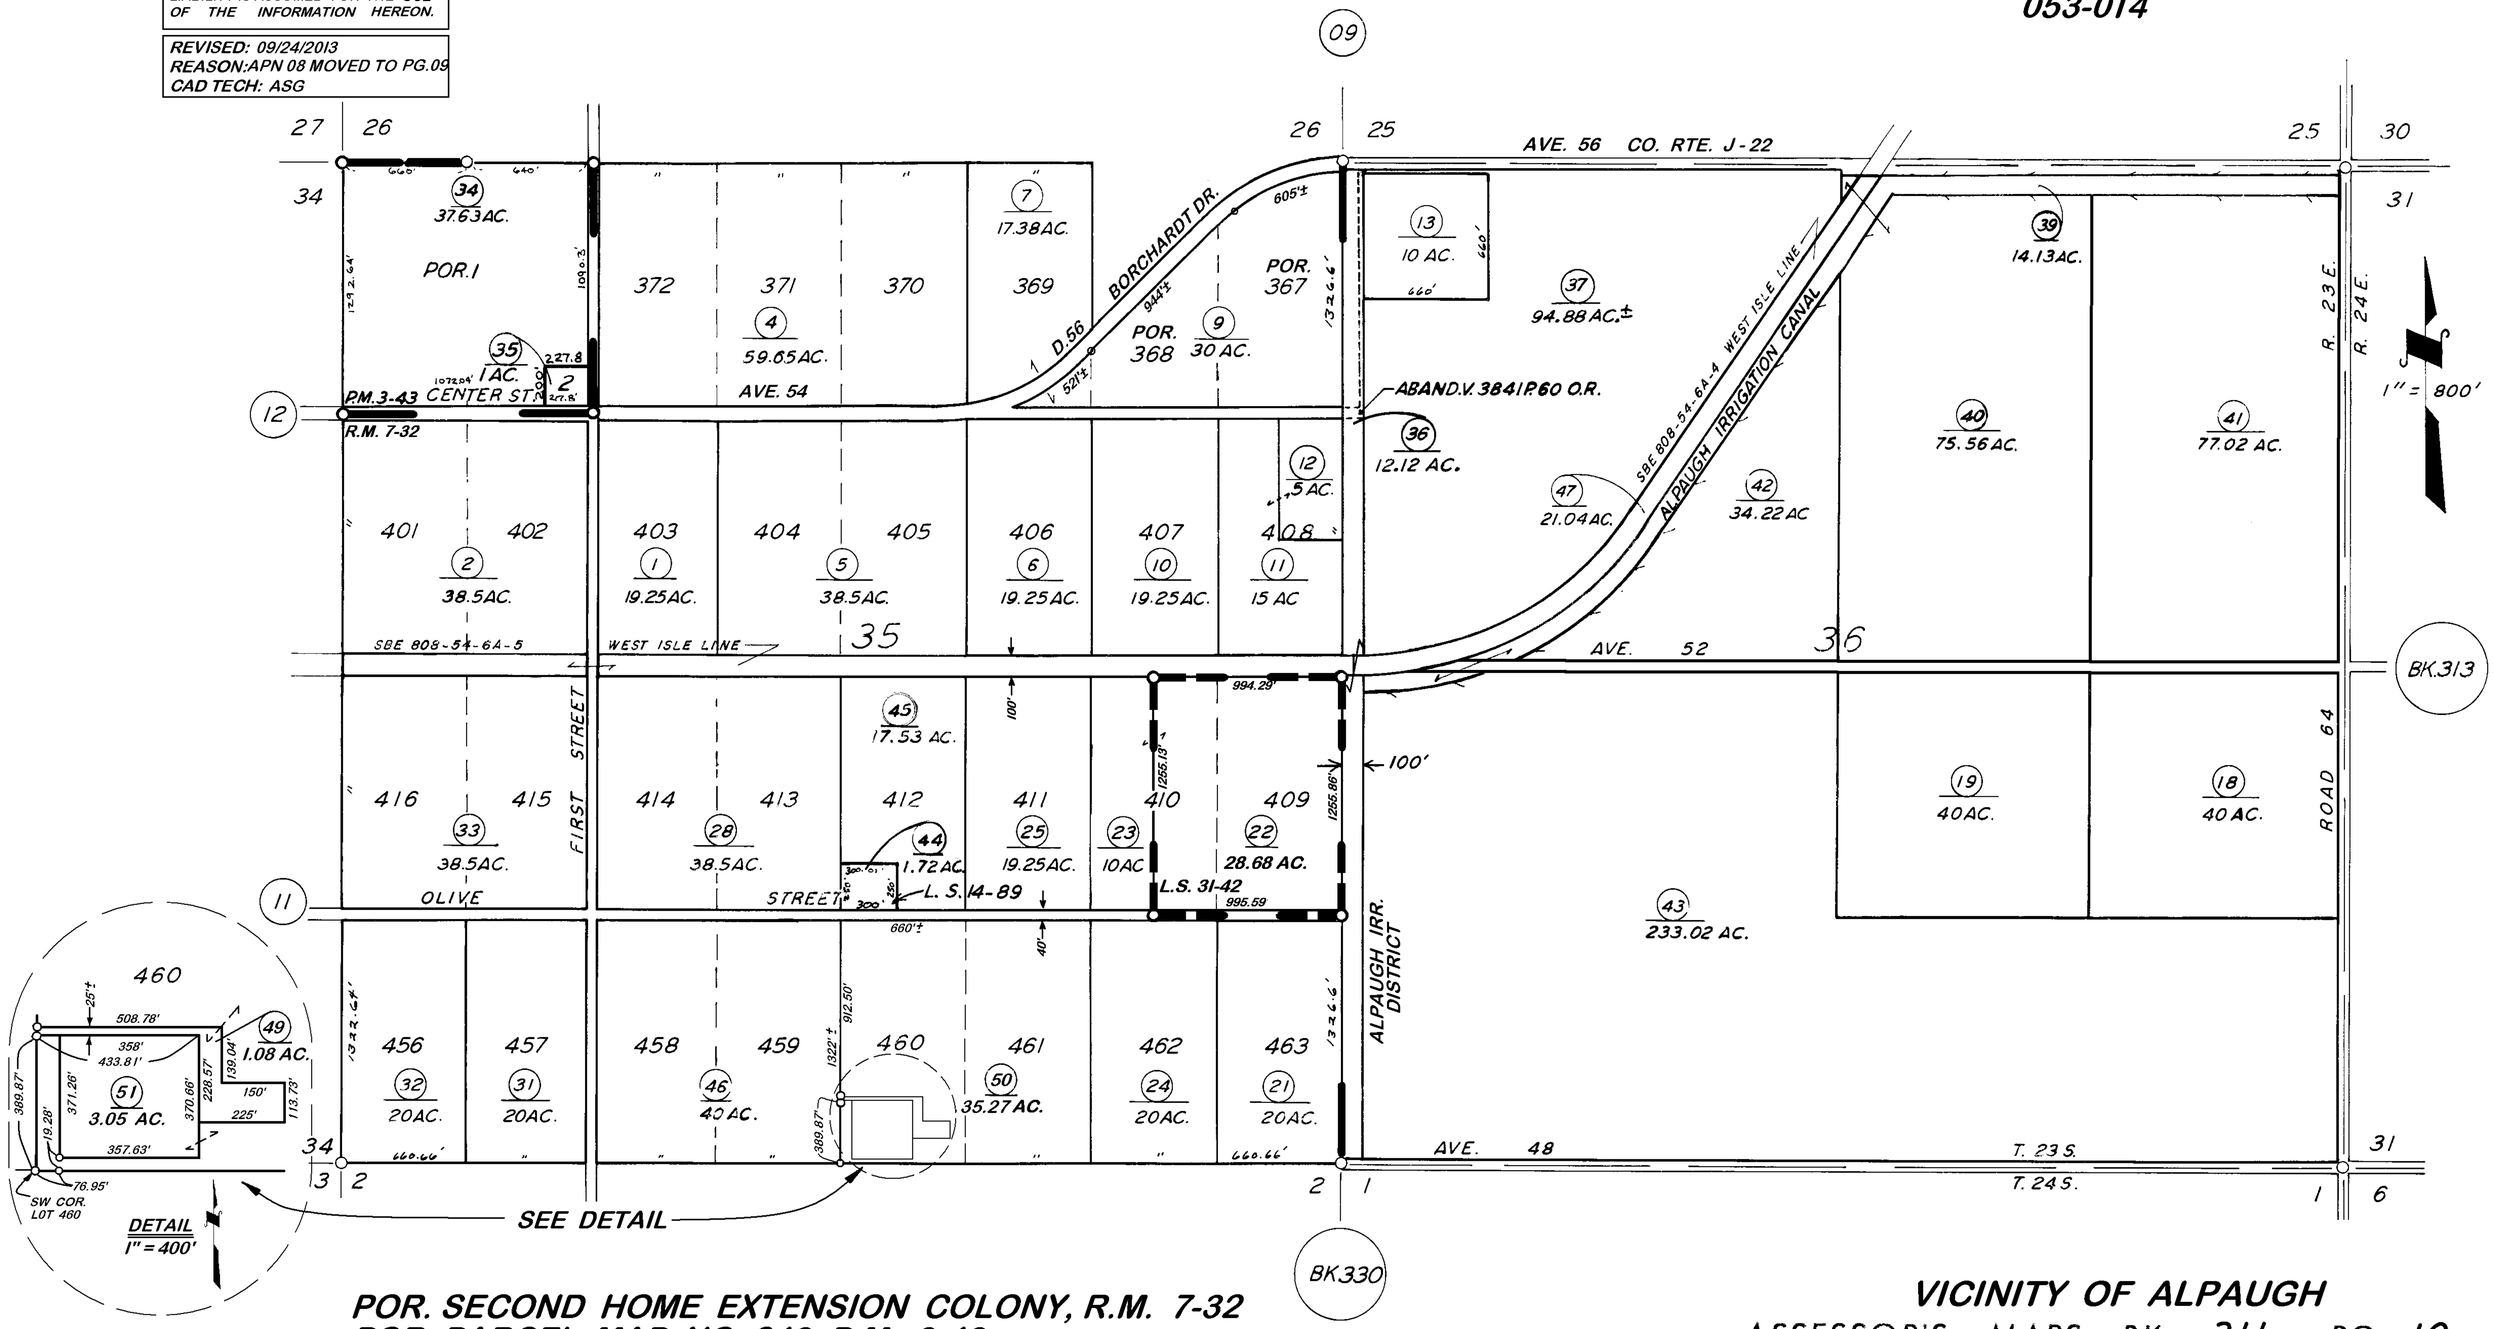

POR. SECOND HOME EXTENSION COLONY, R.M. 7-32
POR. PARCEL MAP NO. 243, P.M. 3-43
RECORD OF SURVEY, L.S. 14-89
POR. RECORD OF SURVEY, L.S. 31-42

VICINITY OF ALPAUGH

ASSESSOR'S MAPS BK. 311, PG. 10.
COUNTY OF TULARE, CALIF.

NOTE — ASSESSOR'S BLOCK NUMBERS SHOWN IN ELLIPSES
ASSESSOR'S PARCEL NUMBERS SHOWN IN CIRCLES