DISCLAIMER

THIS MAP WAS PREPARED FOR LOCAL PROPERTY ASSESSMENT PURPOSES ONLY. THE PARCELS SHOWN HEREON MAY NOT COMPLY WITH STATE AND LOCAL SUBDIVISION ORDINANCES. NO LIABILITY IS ASSUMED FOR THE USE OF THE INFORMATION HEREON.

REVISED: 09/04/2015
REASON: 2013-0054248
CAD TECH: ARL

S ½ SEC. 28, T.23S., R.23E., M.D.B.&M.

TAX CODE AREA 053-014

311-16

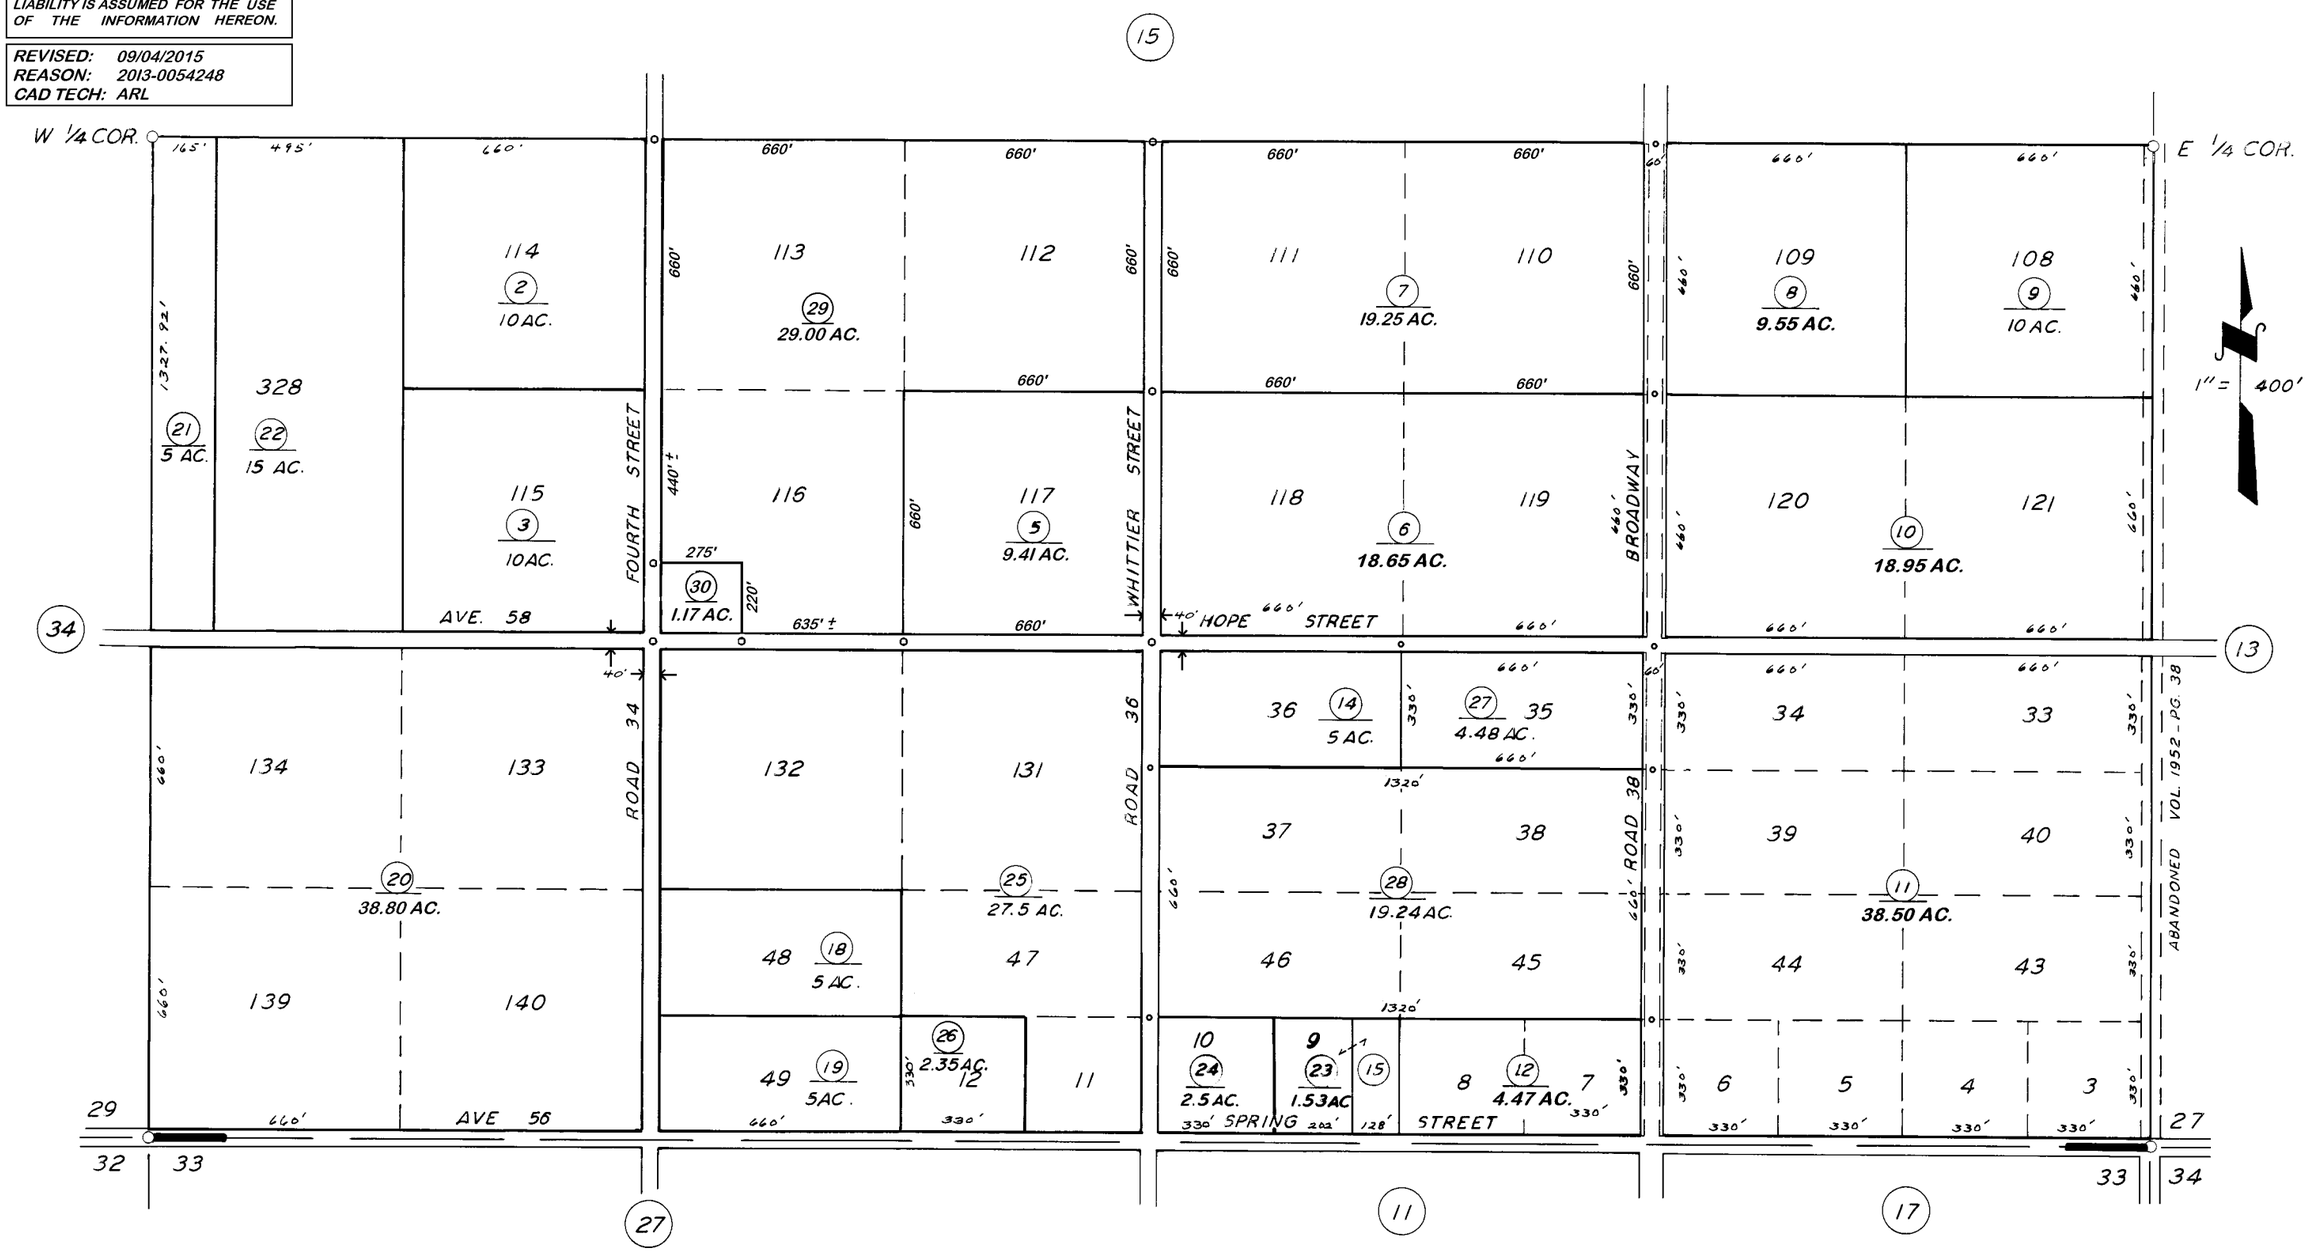

POR. SECOND HOME EXTENSION COLONY, R.M. 7-32

VICINITY OF ALPAUGH

ASSESSOR'S MAPS BK. 311, PG. 16.
COUNTY OF TULARE, CALIF.

NOTE — ASSESSOR'S BLOCK NUMBERS SHOWN IN ELLIPSES
ASSESSOR'S PARCEL NUMBERS SHOWN IN CIRCLES