DISCLAIMER

THIS MAP WAS PREPARED FOR LOCAL PROPERTY ASSESSMENT PURPOSES ONLY. THE PARCELS SHOWN HEREON MAY NOT COMPLY WITH STATE AND LOCAL SUBDIVISION ORDINANCES. NO LIABILITY IS ASSUMED FOR THE USE OF THE INFORMATION HEREON.

REVISED: 07/14/2016
REASON: 2009-0061560
CAD TECH: KMS

N ½ SEC. 32, T.23S., R.23E., M.D.B.&M.

TAX CODE AREA **311-28**
053-014

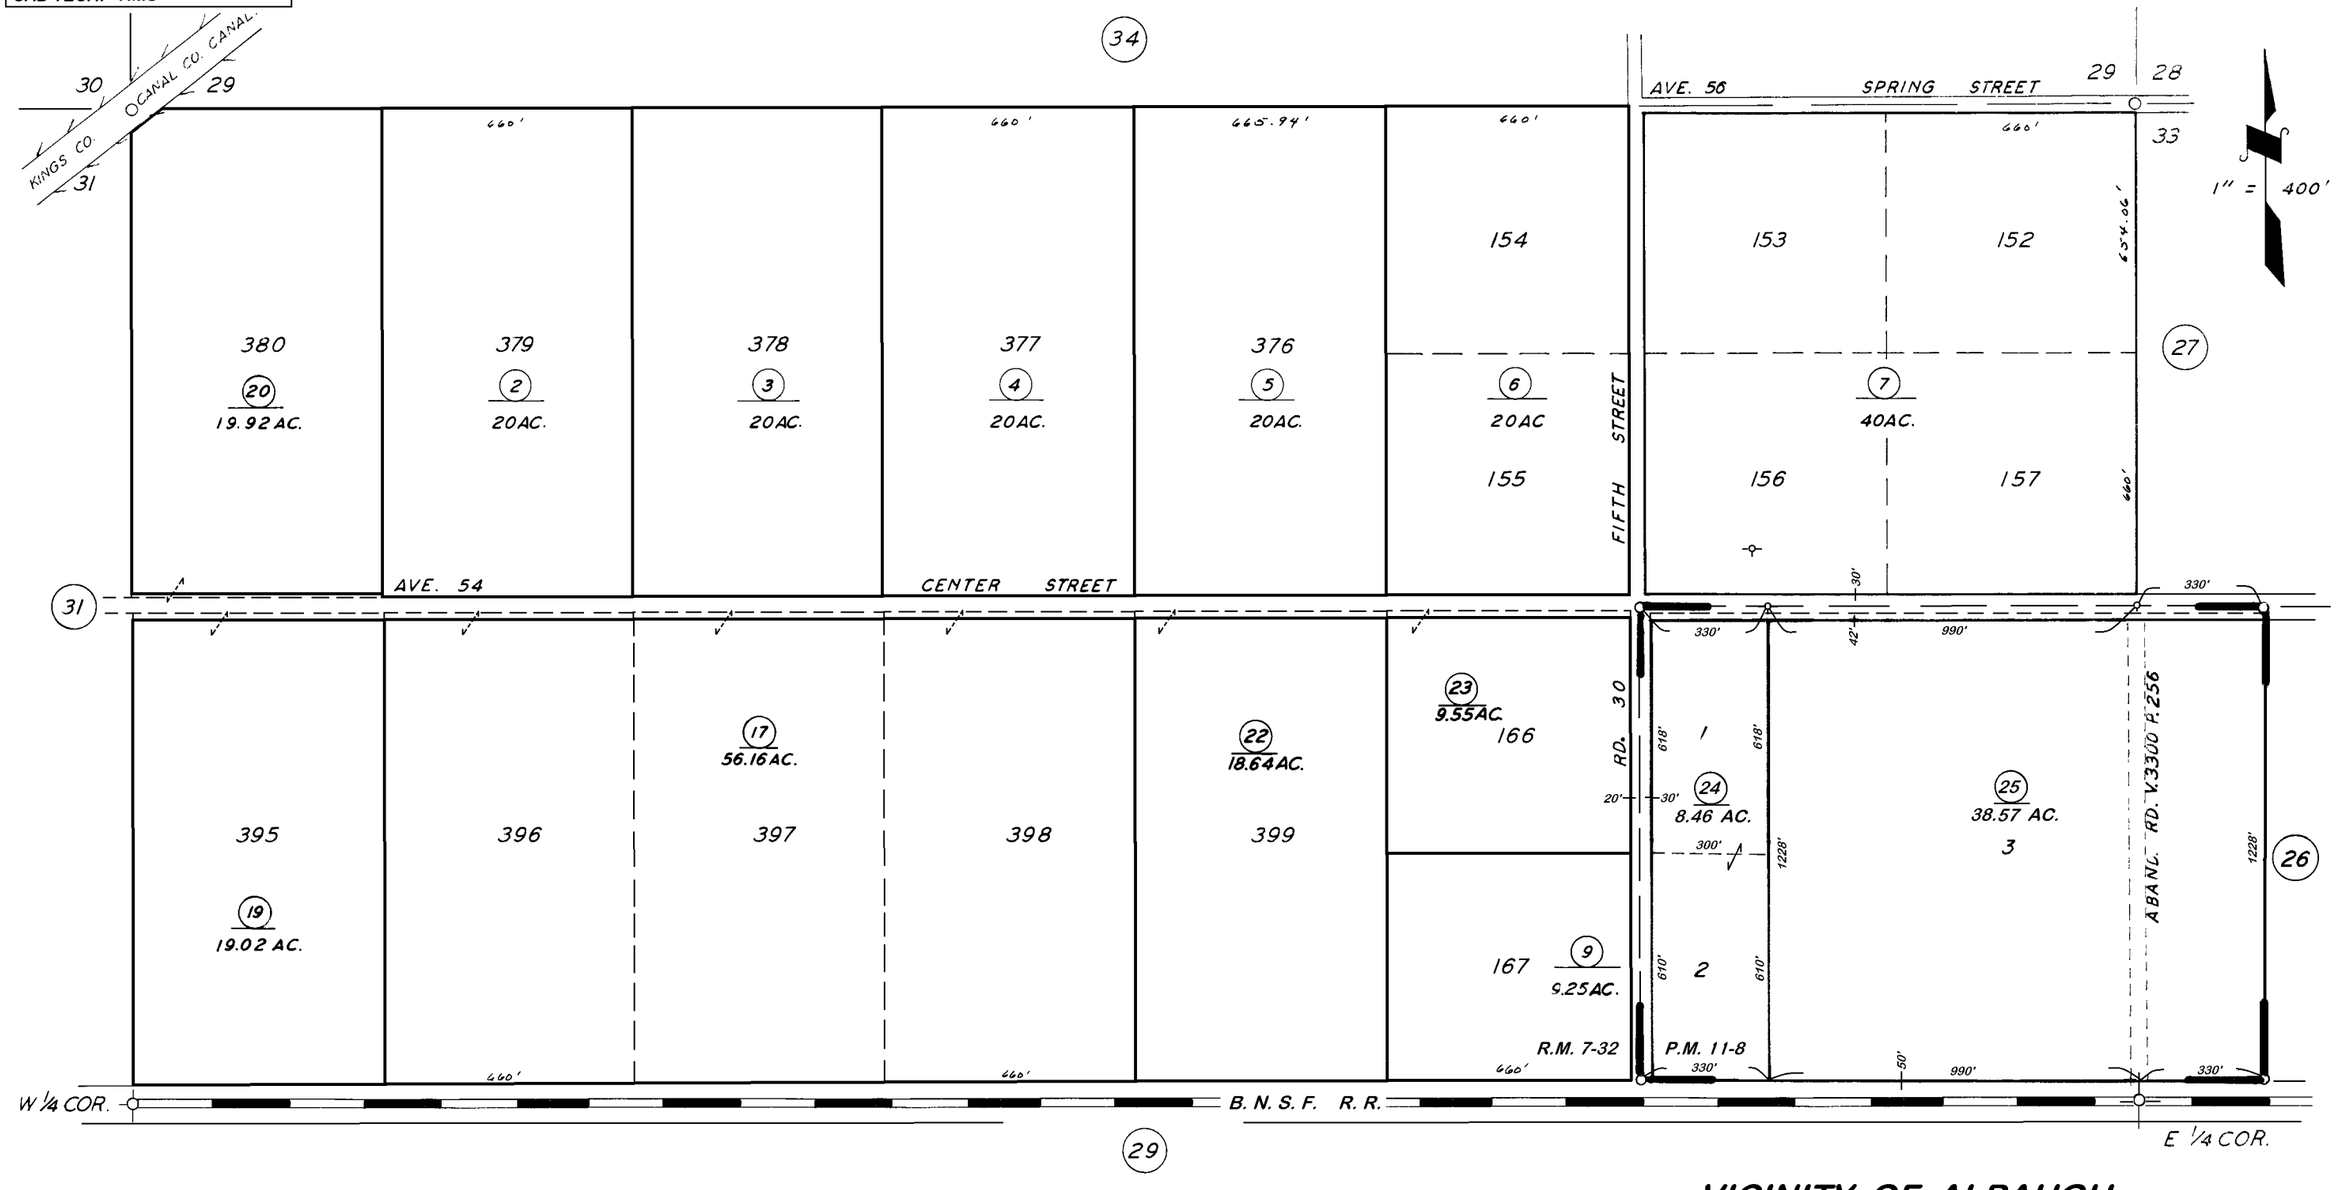

POR. SECOND HOME EXTENSION COLONY, R.M. 7-32
PARCEL MAP NO. 1007, P.M. 11-8

VICINITY OF ALPAUGH

ASSESSOR'S MAPS BK. 311, PG. 28.
COUNTY OF TULARE, CALIF.

NOTE — ASSESSOR'S BLOCK NUMBERS SHOWN IN ELLIPSES
ASSESSOR'S PARCEL NUMBERS SHOWN IN CIRCLES