DISCLAIMER

THIS MAP WAS PREPARED FOR LOCAL PROPERTY ASSESSMENT PURPOSES ONLY. THE PARCELS SHOWN HEREON MAY NOT COMPLY WITH STATE AND LOCAL SUBDIVISION ORDINANCES. NO LIABILITY IS ASSUMED FOR THE USE OF THE INFORMATION HEREON.

REVISED: 1/31/2013
REASON: 2012-0077935
CAD TECH: CMB

N 1/2 OF SE 1/4 SEC. 10, T.23S., R.24E., M.D.B.& M.

TAX CODE AREA
124-008

313-19

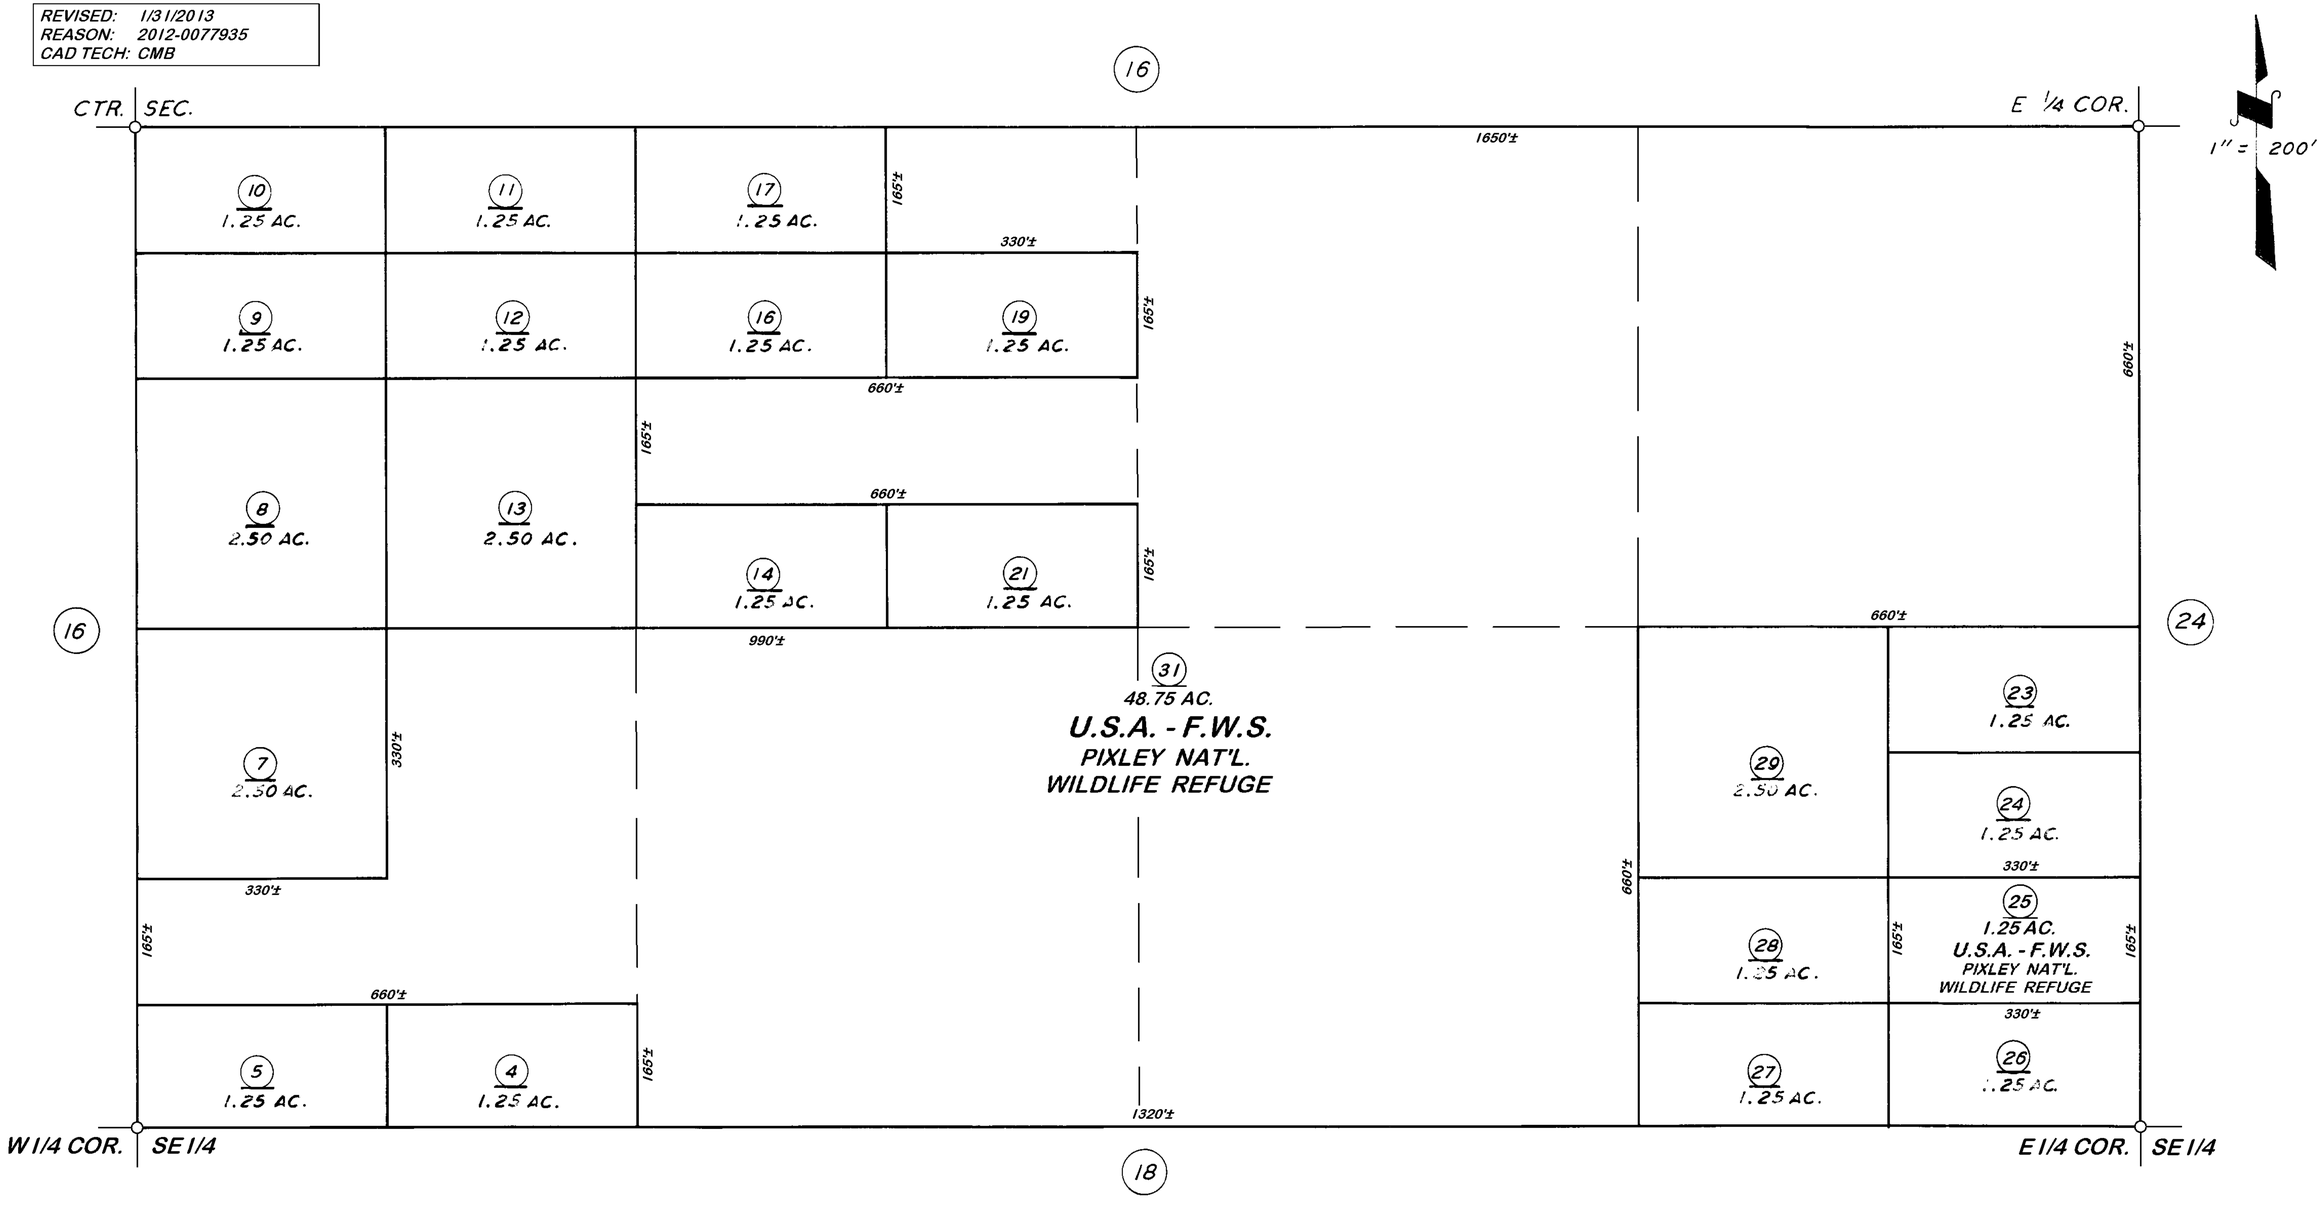

VICINITY OF PIXLEY

ASSESSOR'S MAPS BK. 313, PG. 19.
COUNTY OF TULARE, CALIF.

NOTE — ASSESSOR'S BLOCK NUMBERS SHOWN IN ELLIPSES
ASSESSOR'S PARCEL NUMBERS SHOWN IN CIRCLES