DISCLAIMER

THIS MAP WAS PREPARED FOR LOCAL PROPERTY ASSESSMENT PURPOSES ONLY. THE PARCELS SHOWN HEREON MAY NOT COMPLY WITH STATE AND LOCAL SUBDIVISION ORDINANCES. NO LIABILITY IS ASSUMED FOR THE USE OF THE INFORMATION HEREON.

REVISED: 04/12/2007
REASON: ADJ. PG. UPDATE
CAD TECH: ASG

N'LY. POR. SEC. 8, T.23S., R.25E., M.D.B.&M.

TAX CODE AREA 314-07
124-002
124-008

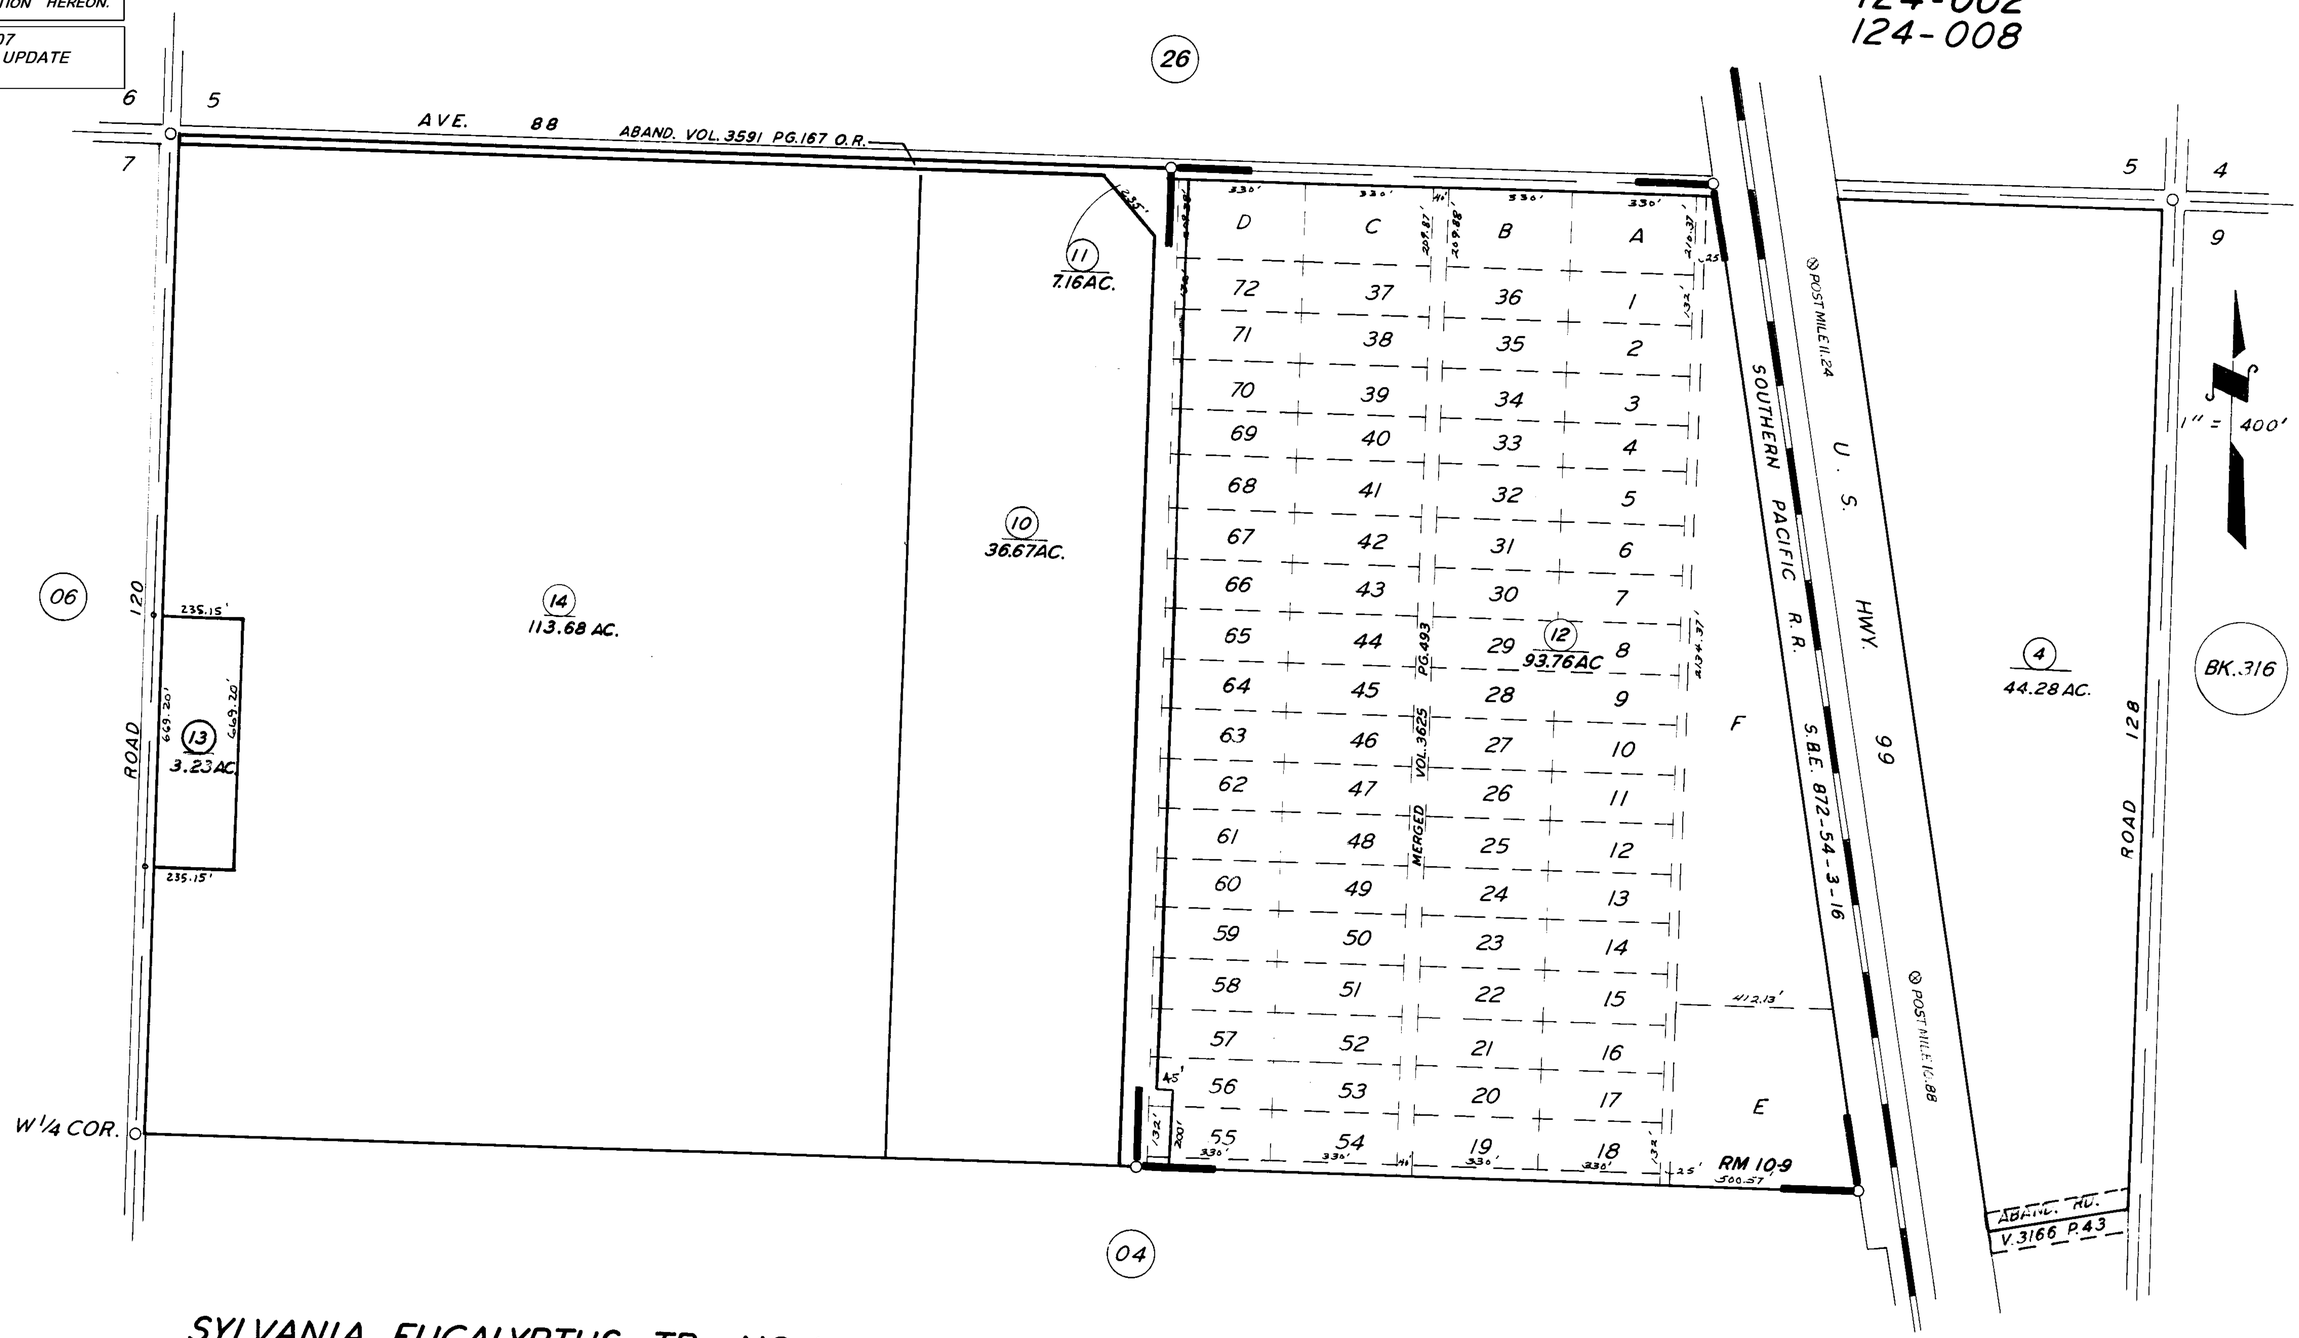

SYLVANIA EUCALYPTUS TR. NO. 1 R.M. 10-9

ASSESSOR'S MAPS BK. 314, PG. 07.
COUNTY OF TULARE, CALIF.

NOTE — ASSESSOR'S BLOCK NUMBERS SHOWN IN ELLIPSES