DISCLAIMER

THIS MAP WAS PREPARED FOR LOCAL PROPERTY ASSESSMENT PURPOSES ONLY. THE PARCELS SHOWN HEREON MAY NOT COMPLY WITH STATE AND LOCAL SUBDIVISION ORDINANCES. NO LIABILITY IS ASSUMED FOR THE USE OF THE INFORMATION HEREON.

REVISED: 04/12/2007
REASON: ADJ. PG. UPDATE
CAD TECH: ASG

S 1/2 SEC. 4, T.23S., R.25E., M.D.B.& M.

TAX CODE AREA 314-10
124-001

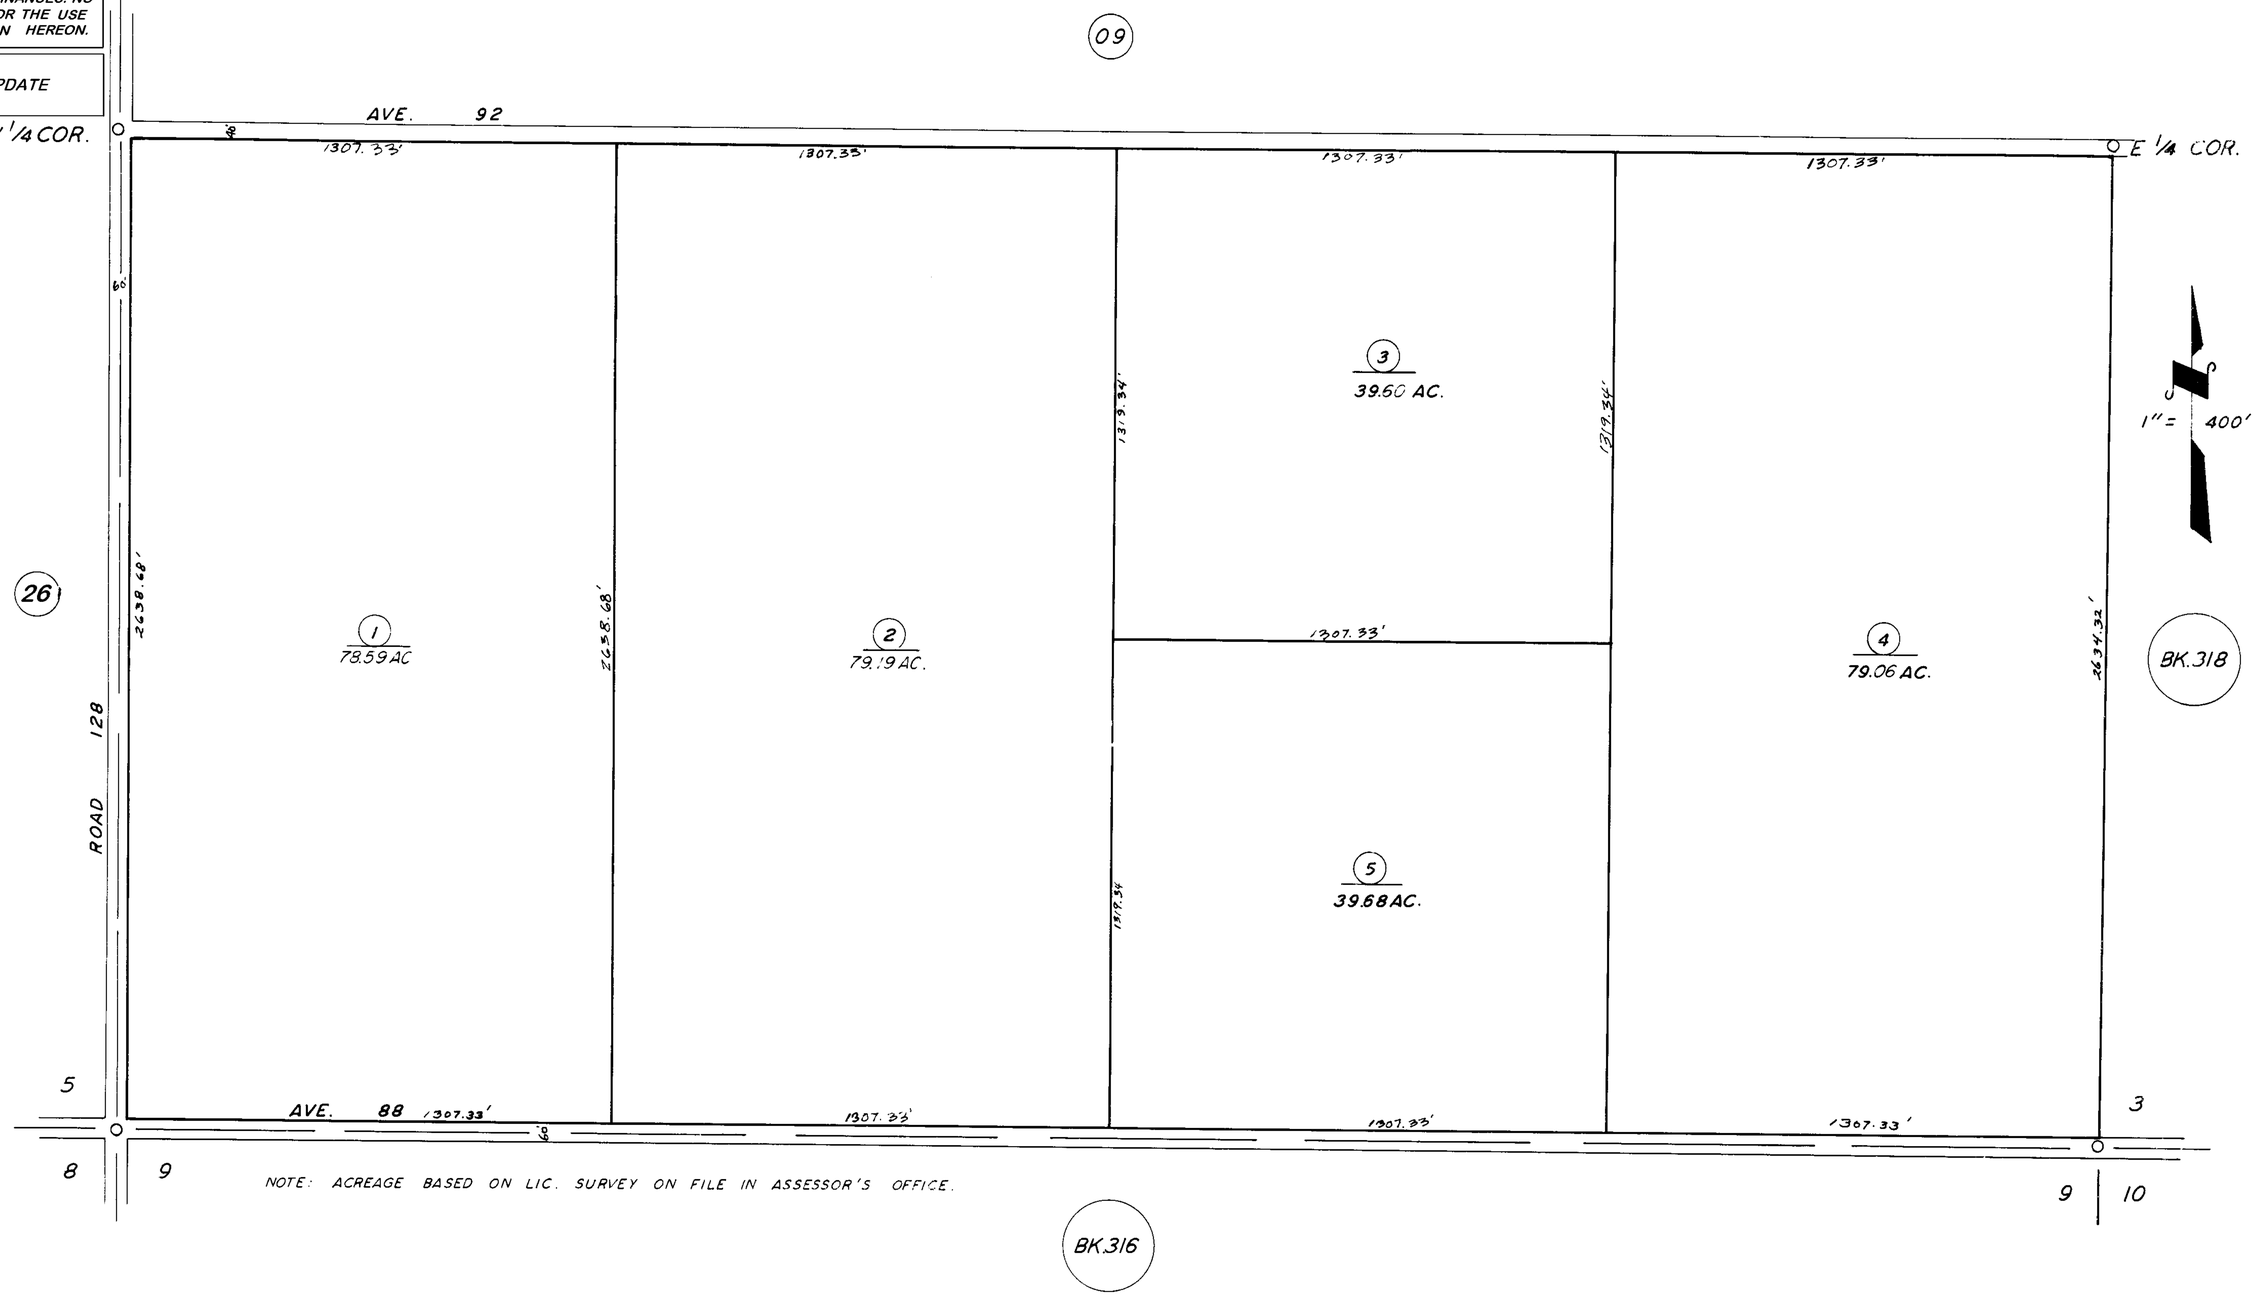

NOTE: ACREAGE BASED ON LIC. SURVEY ON FILE IN ASSESSOR'S OFFICE.

ASSESSOR'S MAPS BK. 314, PG. 10.
COUNTY OF TULARE, CALIF.

NOTE — ASSESSOR'S BLOCK NUMBERS SHOWN IN ELLIPSES
ASSESSOR'S PARCEL NUMBERS SHOWN IN CIRCLES