DISCLAIMER

THIS MAP WAS PREPARED FOR LOCAL PROPERTY ASSESSMENT PURPOSES ONLY. THE PARCELS SHOWN HEREON MAY NOT COMPLY WITH STATE AND LOCAL SUBDIVISION ORDINANCES. NO LIABILITY IS ASSUMED FOR THE USE OF THE INFORMATION HEREON.

REVISED: 08/10/2011
REASON: I993-0069489
CAD TECH: KMS

N 1/2 SEC. 28, T.23S., R.25E., M.D.B.&M.

TAX CODE AREA 314-11
75-002

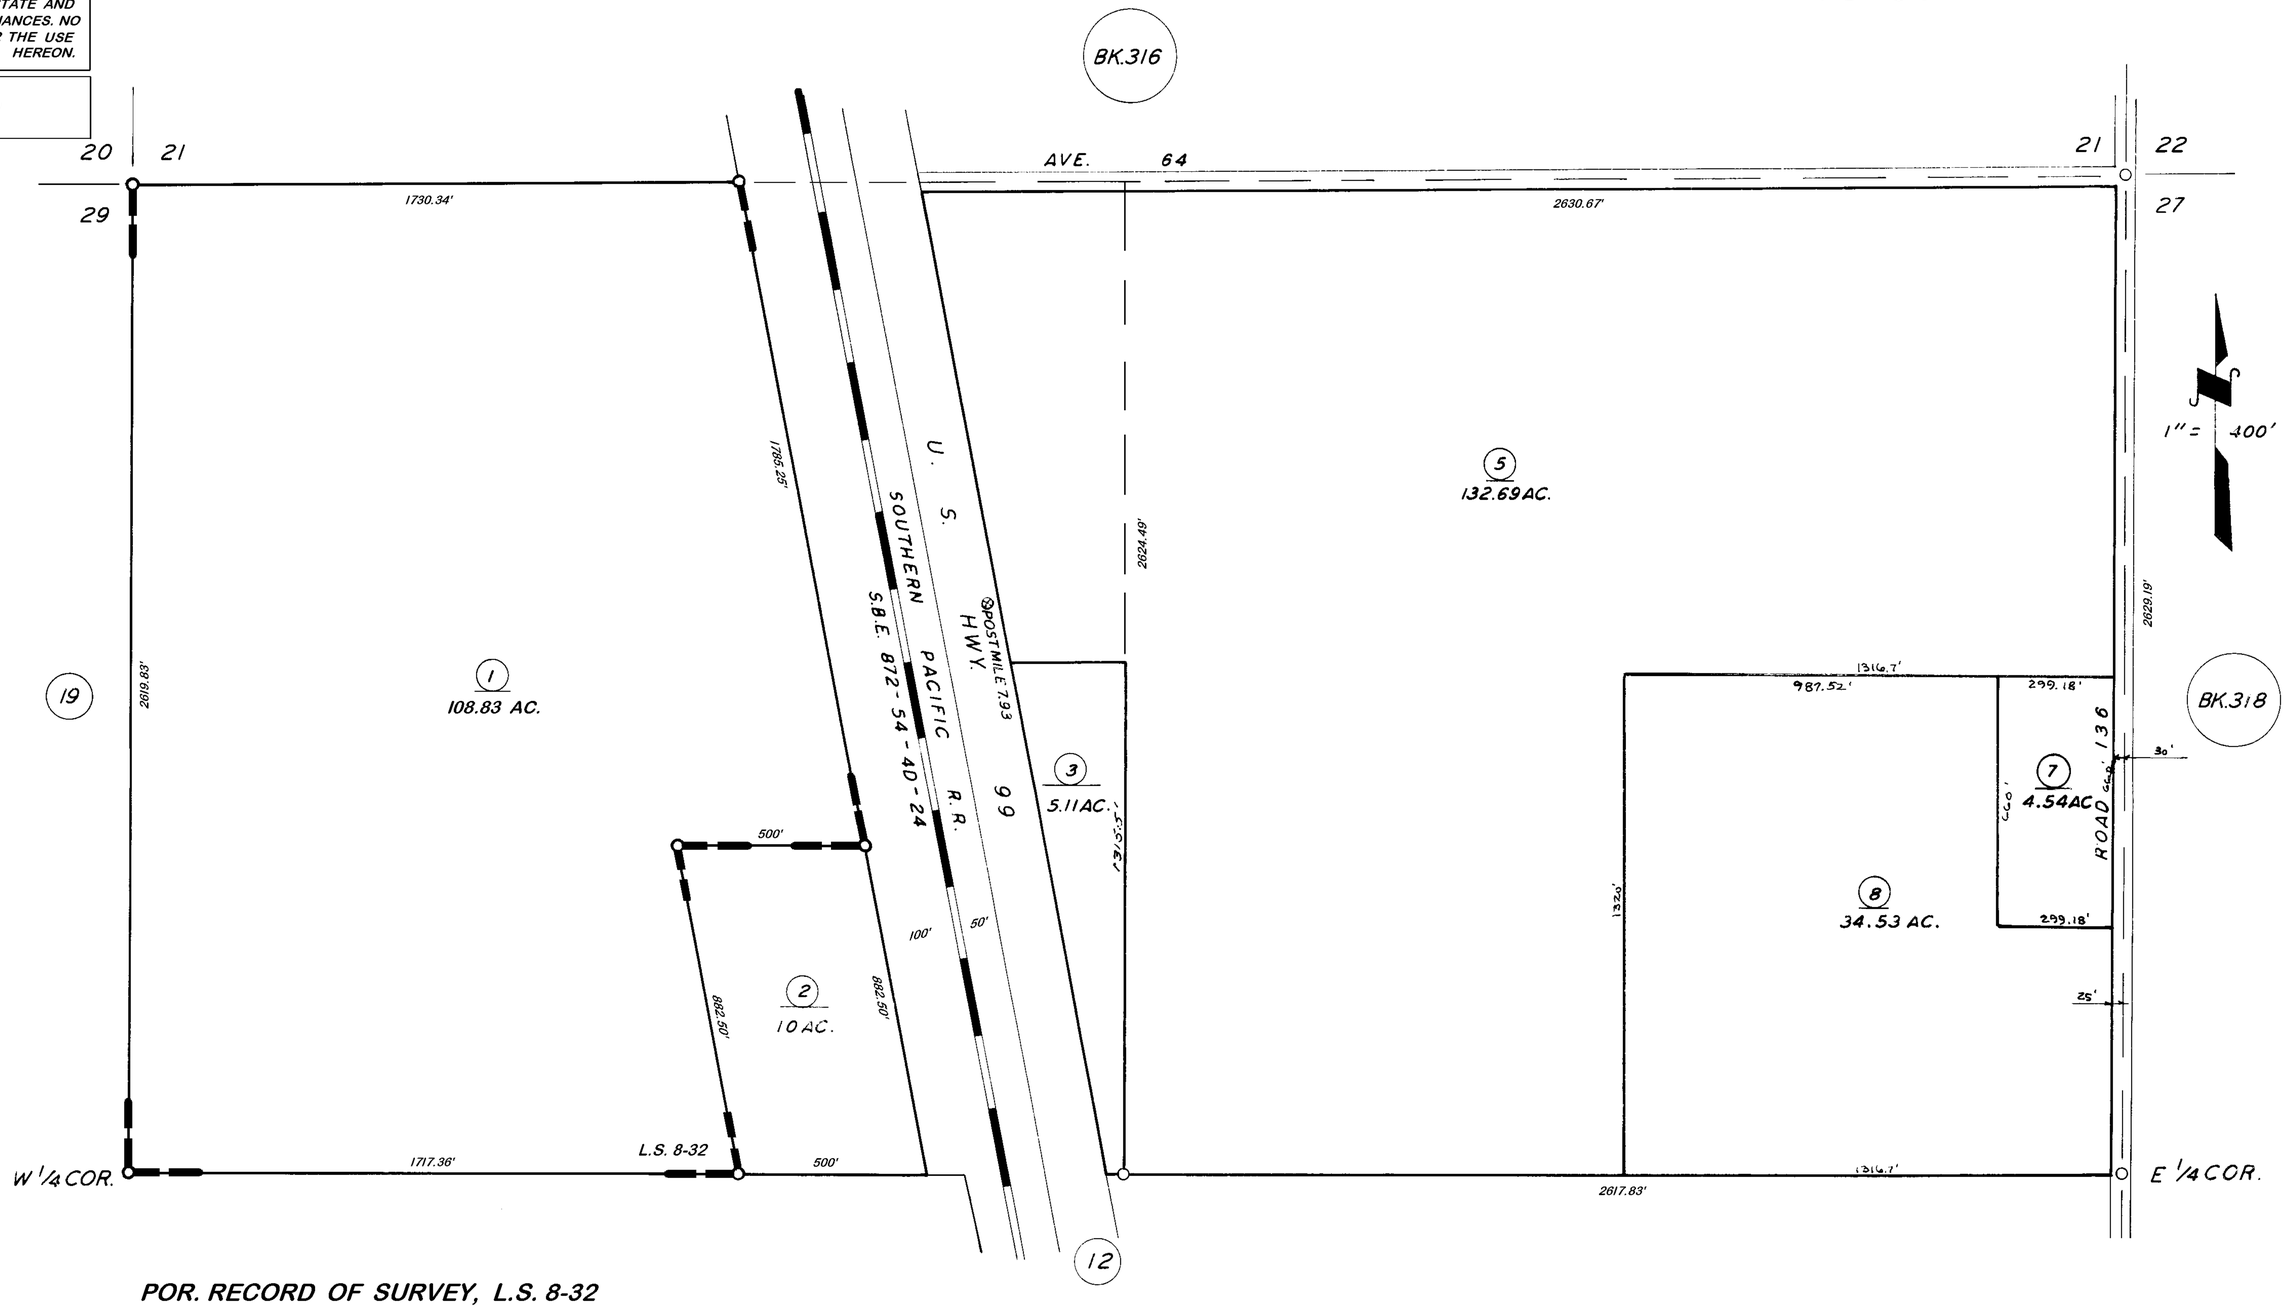

POR. RECORD OF SURVEY, L.S. 8-32
POR. RECORD OF SURVEY, L.S. 20-31 (SEC. 28, ETC.)

ASSESSOR'S MAPS BK. 314, PG. 11.
COUNTY OF TULARE, CALIF.

NOTE — ASSESSOR'S BLOCK NUMBERS SHOWN IN ELLIPSES
ASSESSOR'S PARCEL NUMBERS SHOWN IN CIRCLES