**DISCLAIMER**

*THIS MAP WAS PREPARED FOR LOCAL PROPERTY ASSESSMENT PURPOSES ONLY. THE PARCELS SHOWN HEREON MAY NOT COMPLY WITH STATE AND LOCAL SUBDIVISION ORDINANCES. NO LIABILITY IS ASSUMED FOR THE USE OF THE INFORMATION HEREON.*

REVISED: 08/10/2011
REASON: 1947-0020180 (L.S. 8-32)
CAD TECH: KMS

# SEC'S. 19 & 20, T.23S., R.25E., M.D.B.&M.

TAX CODE AREA **314-20**

75-007

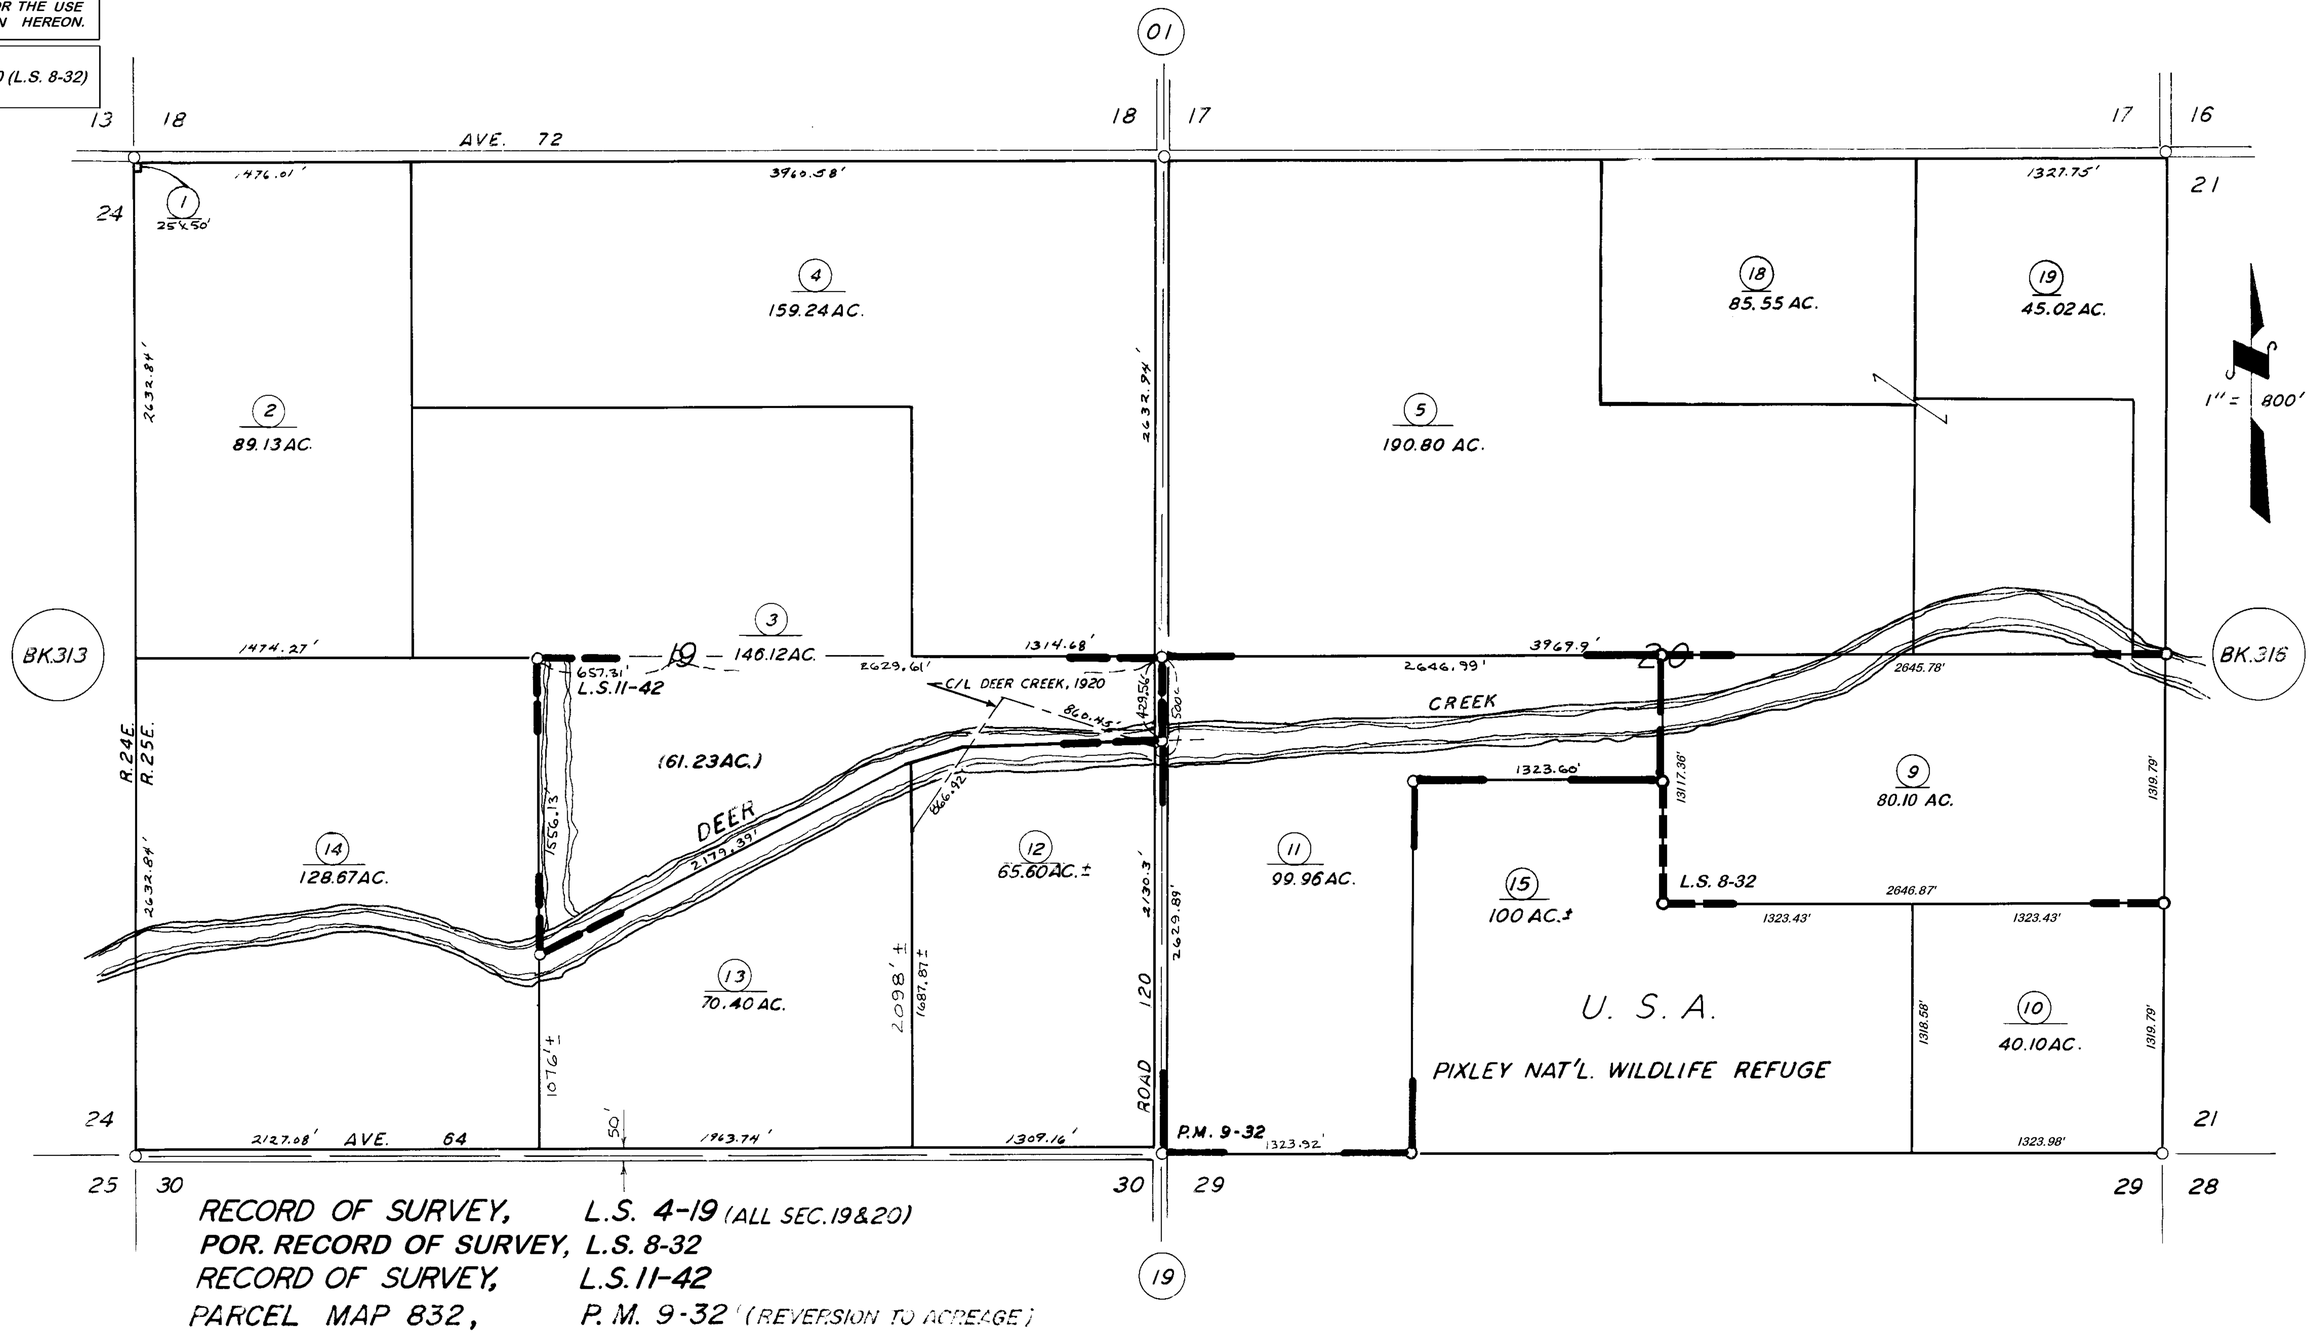


RECORD OF SURVEY, L.S. 4-19 (ALL SEC.19&20)
POR. RECORD OF SURVEY, L.S. 8-32
RECORD OF SURVEY, L.S.11-42
PARCEL MAP 832, P.M. 9-32 (REVERSION TO ACREAGE)

ASSESSOR'S MAPS BK. **314**, PG. **20**.

COUNTY OF TULARE, CALIF.

NOTE -- ASSESSOR'S BLOCK NUMBERS SHOWN IN ELLIPSES
ASSESSOR'S PARCEL NUMBERS SHOWN IN CIRCLES