DISCLAIMER

THIS MAP WAS PREPARED FOR LOCAL PROPERTY ASSESSMENT PURPOSES ONLY. THE PARCELS SHOWN HEREON MAY NOT COMPLY WITH STATE AND LOCAL SUBDIVISION ORDINANCES. NO LIABILITY IS ASSUMED FOR THE USE OF THE INFORMATION HEREON. R & T CODE SEC. 327, 408.3, ETC.

REVISED: 10/21/2014
REASON: 2013-0059106
CAD TECH: ASG

S½ OF SW¼ OF SE¼ SEC. 28, T. 23 S., R. 25 E., M.D. B. & M.

TAX CODE AREA
075-003
075-011
075-012

314-24

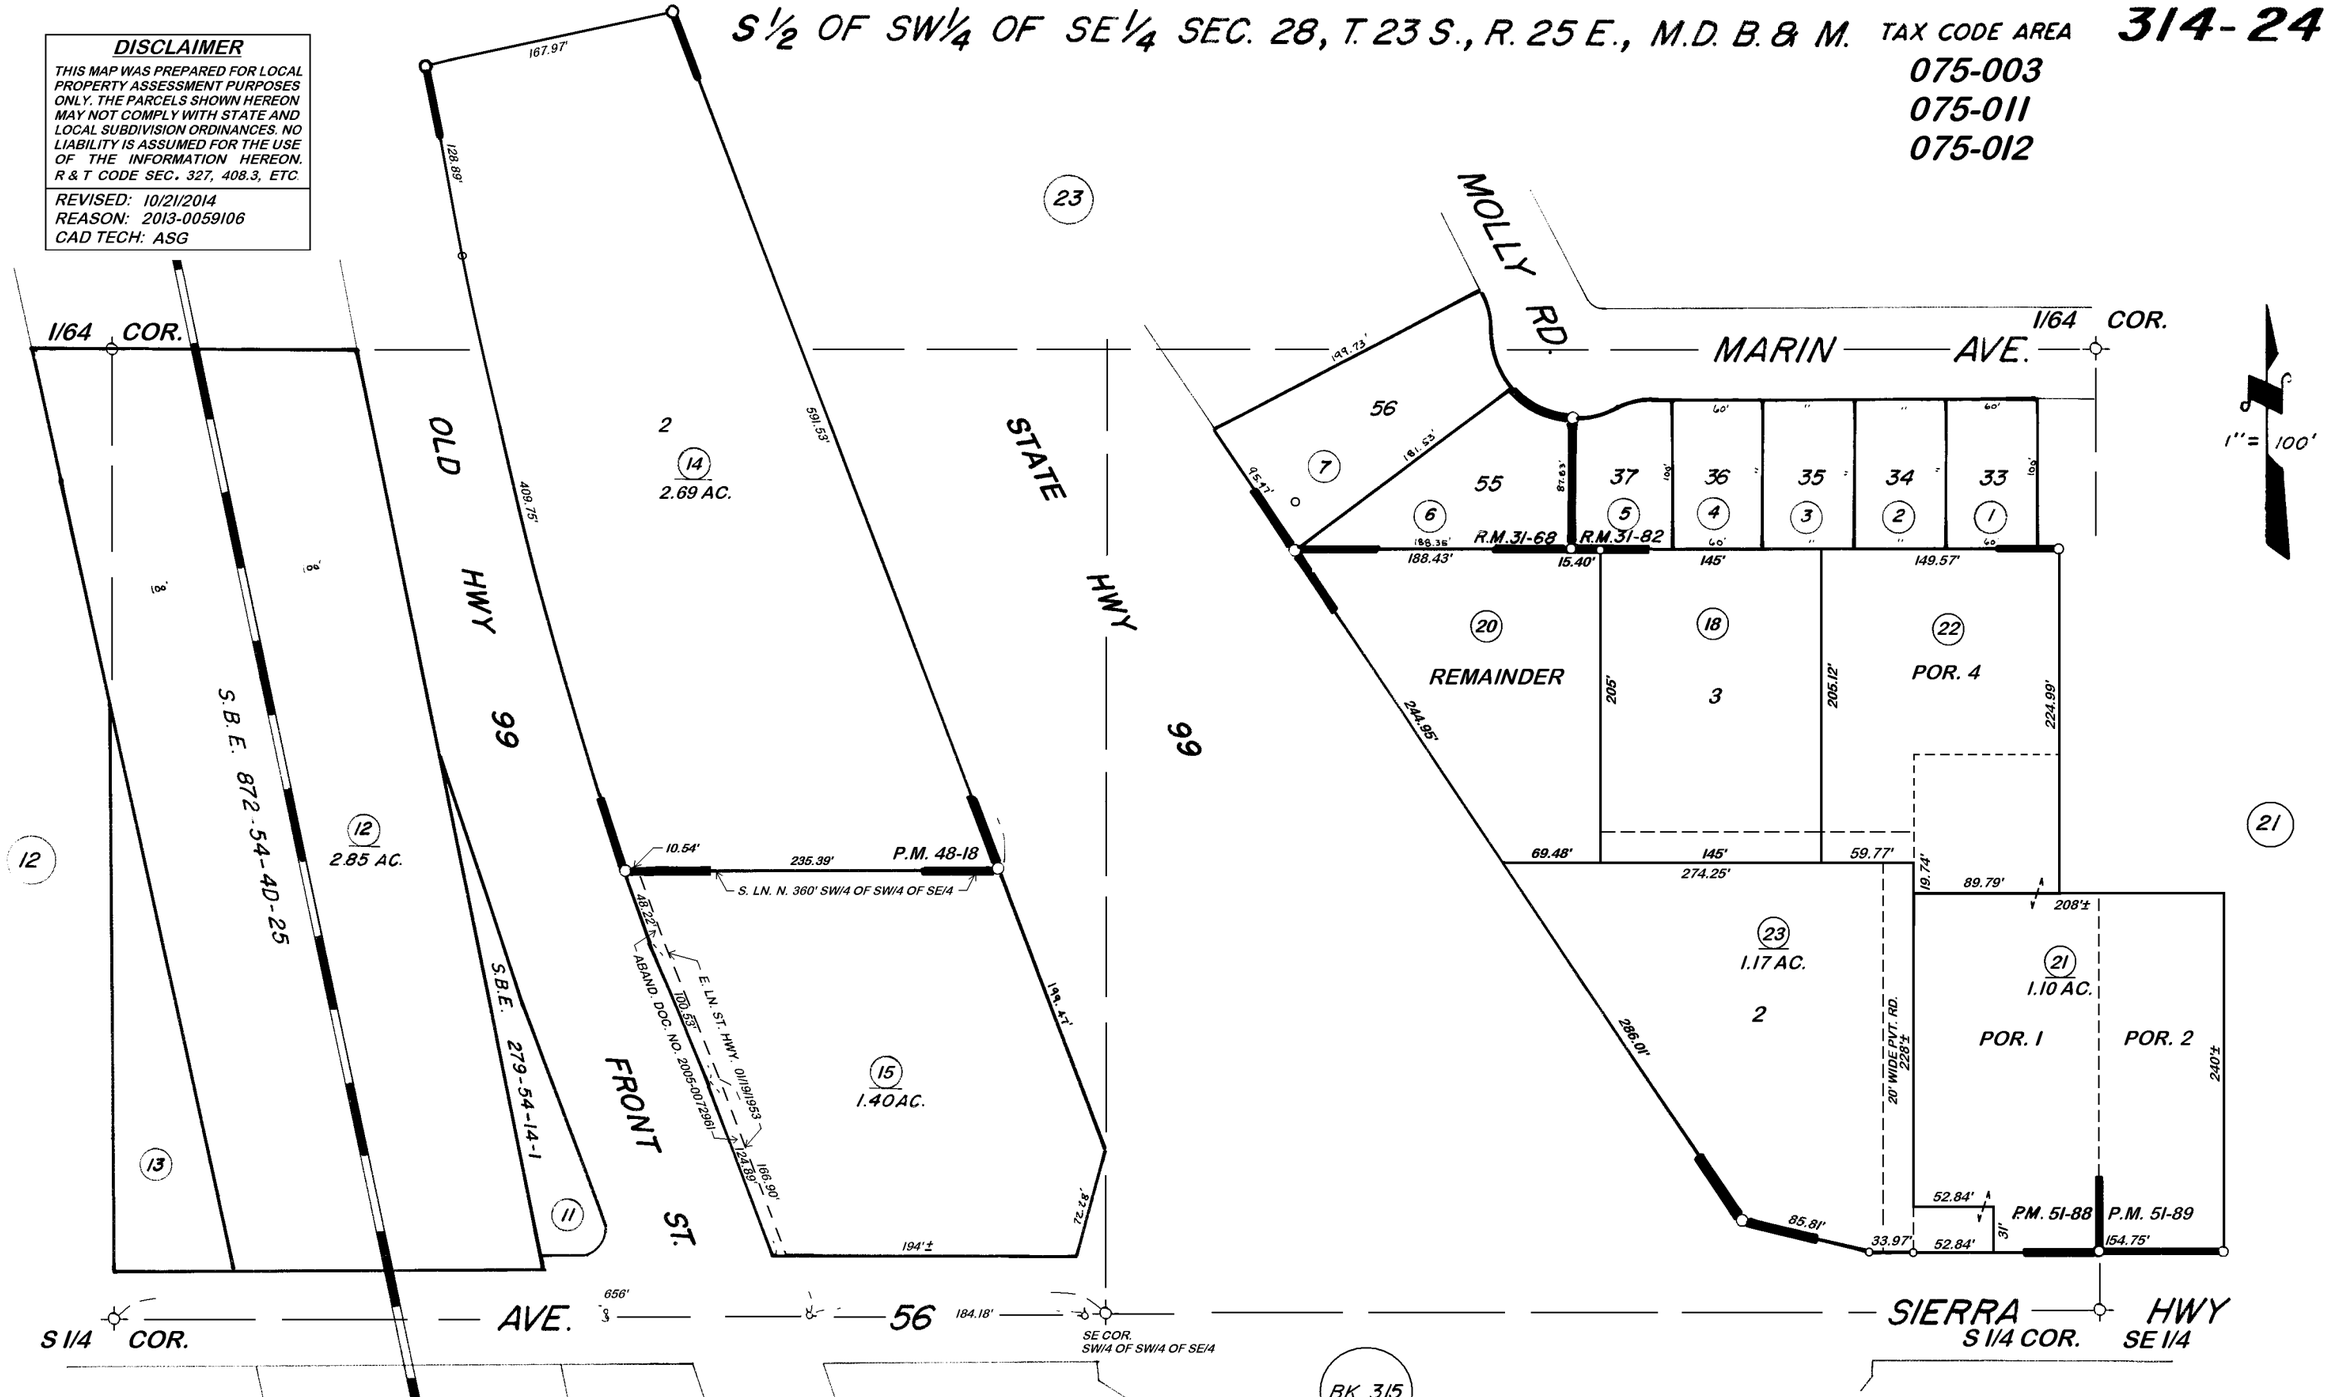

POR. TRACT NO. 622 UNIT "A" R.M. 31-68
POR. TRACT NO. 622 UNIT "B" R.M. 31-82
POR. PARCEL MAP NO. 4713, P.M. 48-18
POR. PARCEL MAP NO. 5082, P.M. 51-88
POR. PARCEL MAP NO. 5083, P.M. 51-89

NOTE—ASSESSOR'S BLOCK NUMBERS SHOWN IN ELLIPSES
ASSESSOR'S PARCEL NUMBERS SHOWN IN CIRCLES

VICINITY OF EARLIMART
ASSESSOR'S MAPS BK. 314 PG. 24
COUNTY OF TULARE, CALIF.