# N 1/2 SEC. 5, T.23S., R.25E., M.D.B.&M.

Tax Area Codes 314–25

124–001 124–006 124–020
124–010 124–011 124–021
124–014 124–016
124–017 124–018


DISCLAIMER

THIS MAP WAS PREPARED FOR LOCAL PROPERTY ASSESSMENT PURPOSES ONLY AND THE PARCELS SHOWN HEREON MAY NOT COMPLY WITH STATE AND LOCAL SUBDIVISION ORDINANCES, AND NO LIABILITY IS ASSUMED FOR THE USE OF THE INFORMATION SHOWN HEREON.


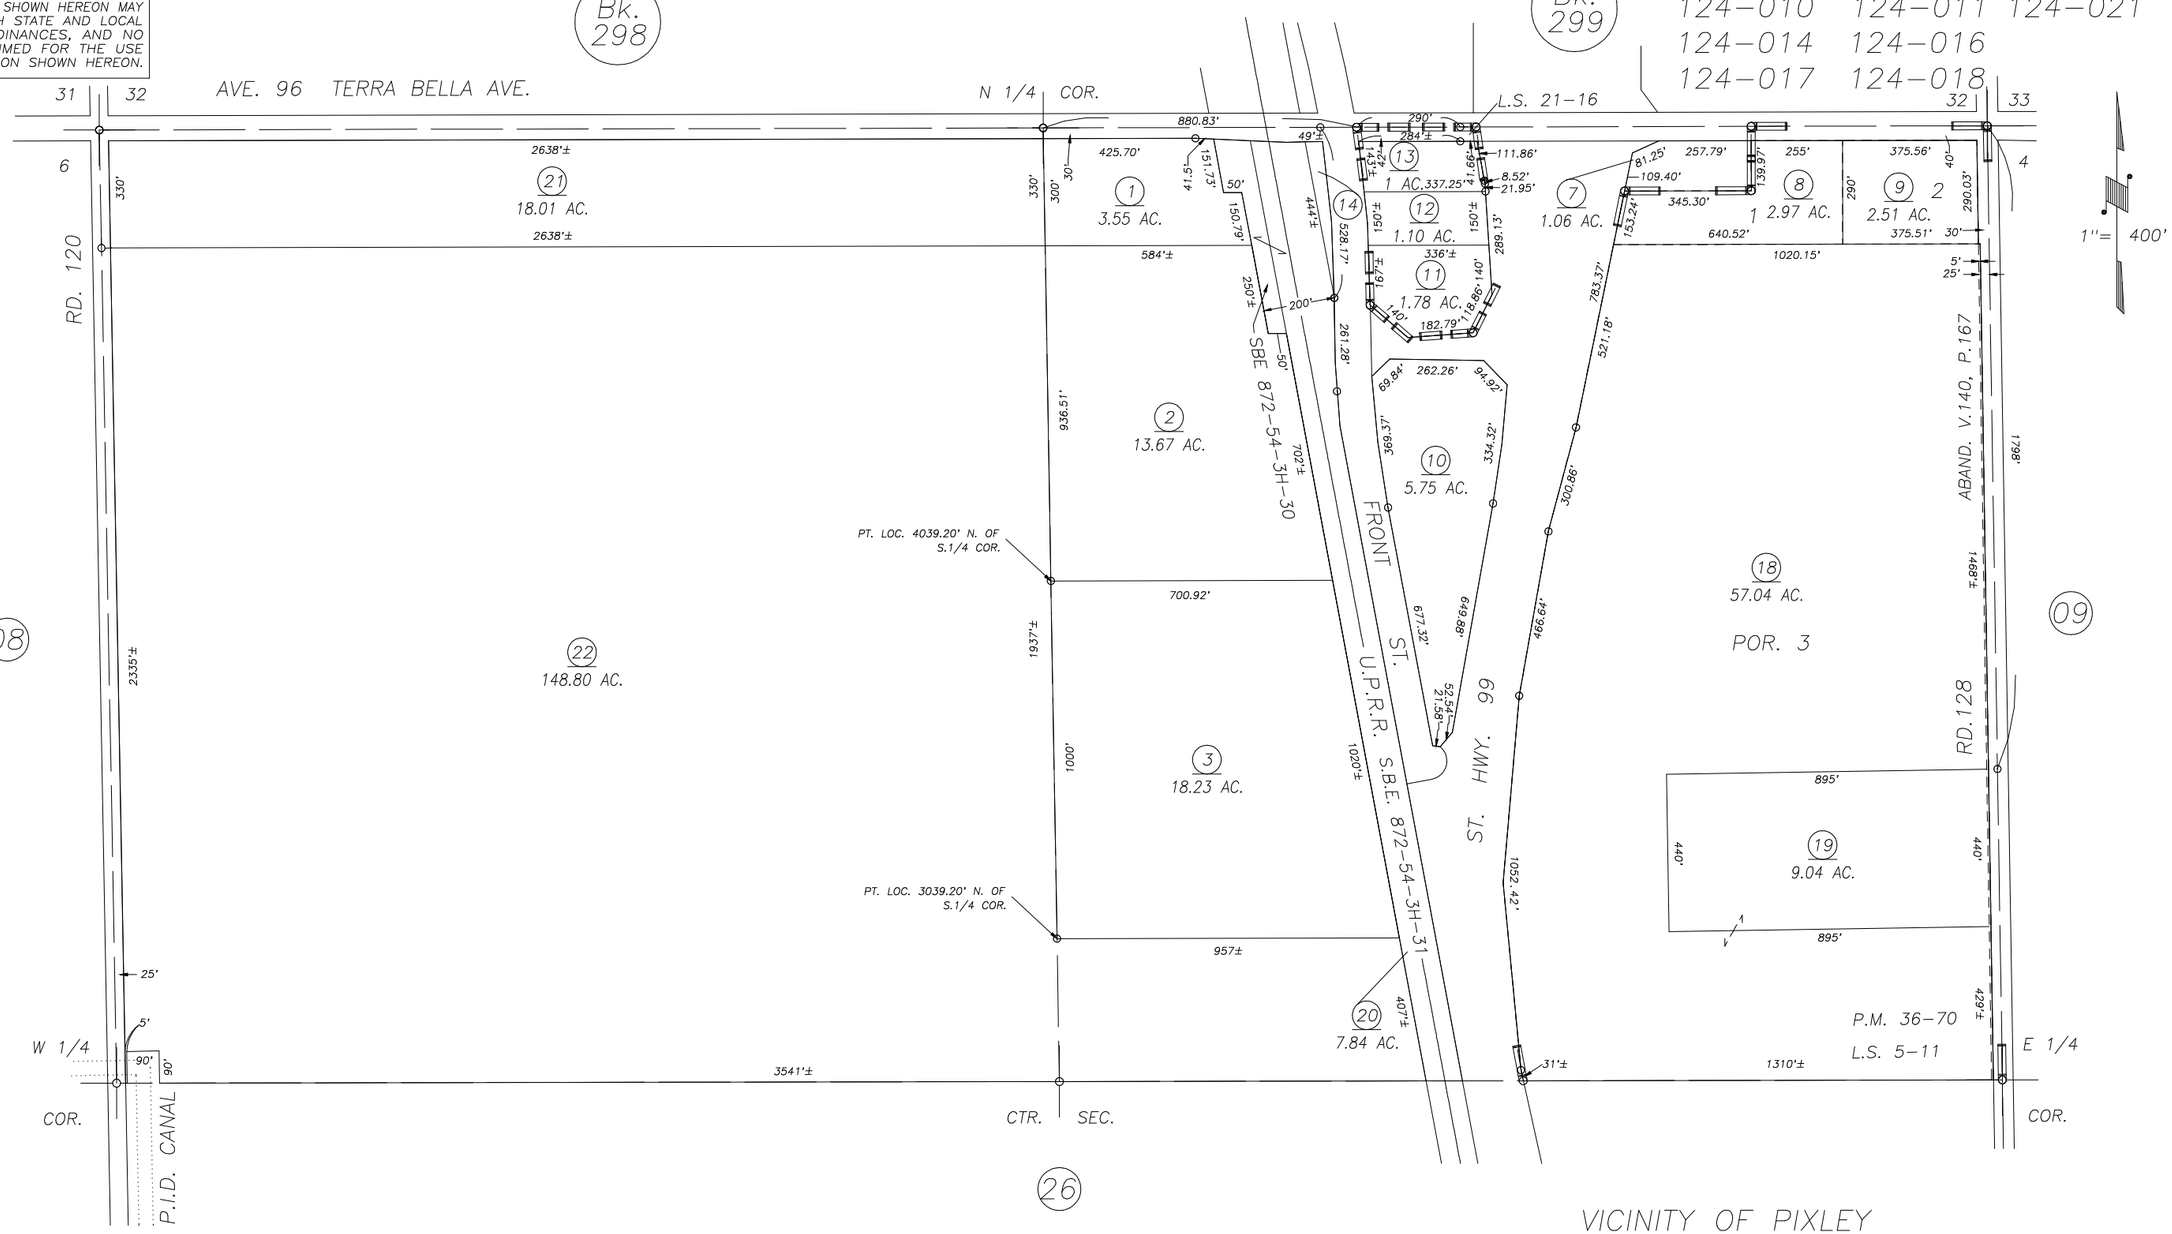


POR. RECORD OF SURVEY, L.S. 5–11
POR. PARCEL MAP NO.3567, P.M. 36–70
POR. RECORD OF SURVEY, L.S. 21–16

VICINITY OF PIXLEY
ASSESSOR'S MAPS BK. 314 , PG. 25
COUNTY OF TULARE, CALIFORNIA, U.S.A.

NOTE: Assessor's Parcel Numbers Shown in Circles (1)
Assessor's Block Numbers Shown in Elipses (123)

| REVISION | DATE | TECH |
|---|---|---|
| 2007–REVIEW | 04/12/2007 | ASG |