S1/2 OF NW1/4 OF NW1/4 SEC. 16, T.23S., R.25E., M.D.B.&M.

Tax Area Codes 316-03
075-002
075-004

DISCLAIMER

THIS MAP WAS PREPARED FOR LOCAL PROPERTY ASSESSMENT PURPOSES ONLY AND THE PARCELS SHOWN HEREON MAY NOT COMPLY WITH STATE AND LOCAL SUBDIVISION ORDINANCES, AND NO LIABILITY IS ASSUMED FOR THE USE OF THE INFORMATION SHOWN HEREON.

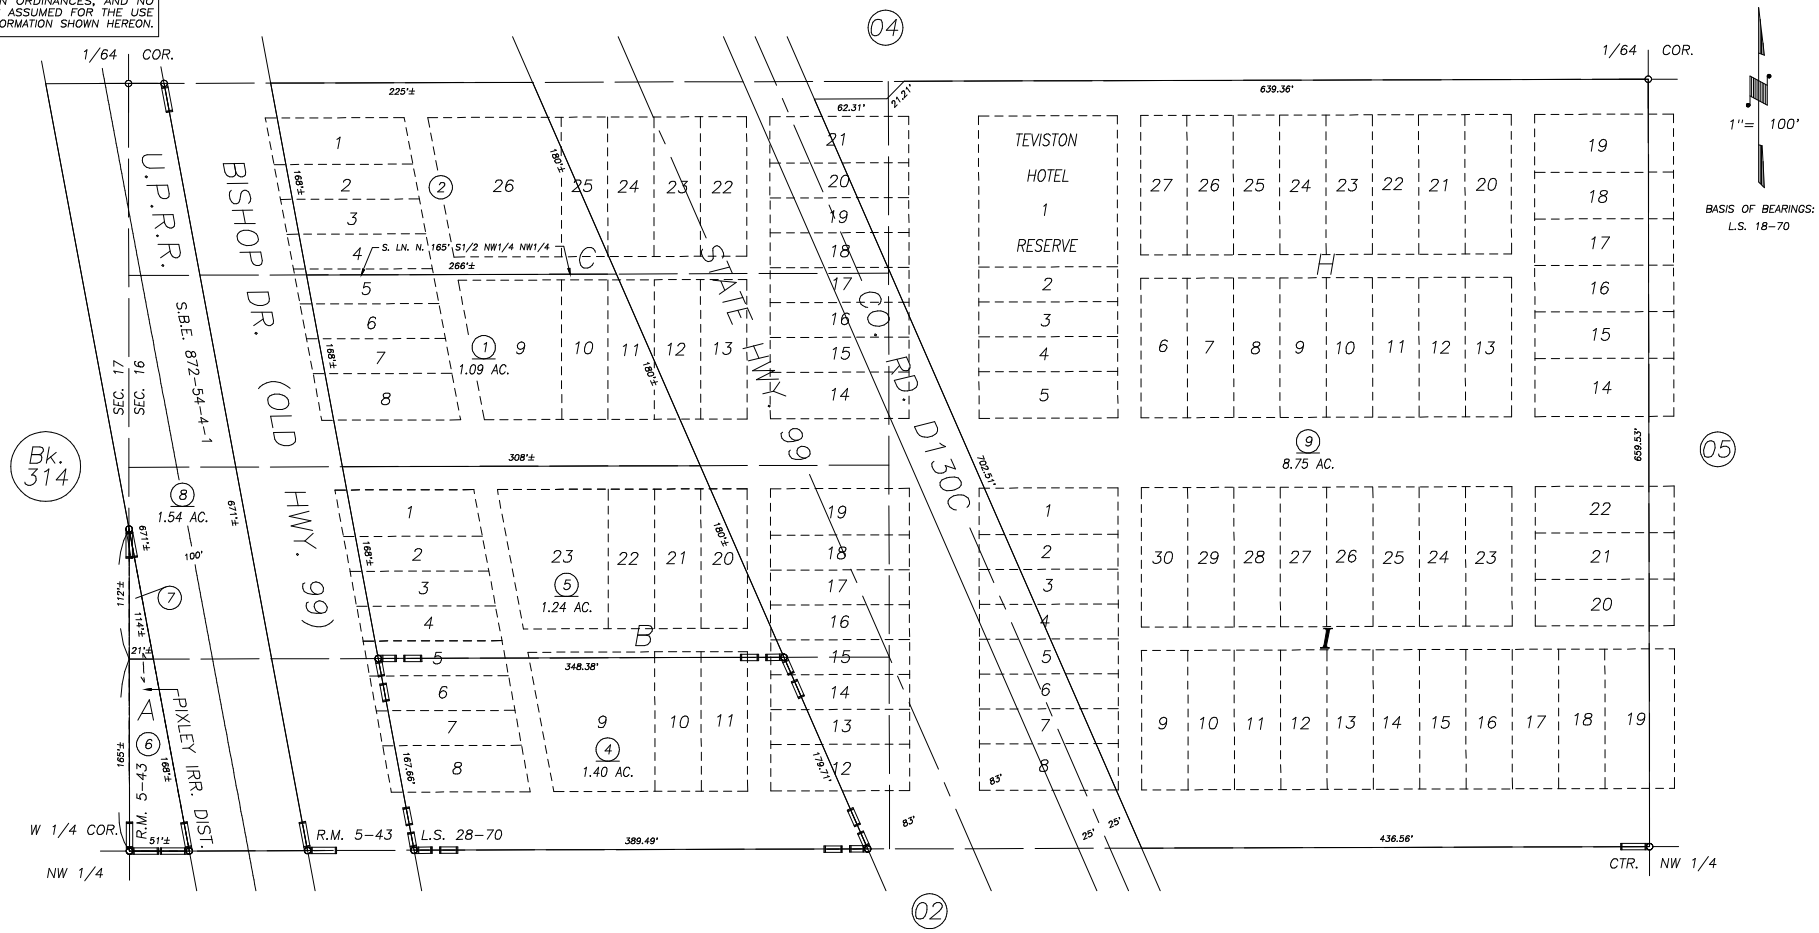

POR. MAP OF TEVISTON, R.M. 2-76 & 5-43
RECORD OF SURVEY, L.S. 28-70

VICINITY OF PIXLEY
ASSESSOR'S MAPS BK. 316 , PG. 03
COUNTY OF TULARE, CALIFORNIA, U.S.A.

NOTE: Assessor's Parcel Numbers Shown in Circles (1)
Assessor's Block Numbers Shown in Elipses (123)

REVISION	DATE	TECH
2012-0059276	12/10/2013	RLW