N1/2 OF NW1/4 OF NE1/4 SEC.16, T.23S., R.25E., M.D.B.&M.

Tax Area Codes 075–008

316–23

DISCLAIMER

THIS MAP WAS PREPARED FOR LOCAL PROPERTY ASSESSMENT PURPOSES ONLY AND THE PARCELS SHOWN HEREON MAY NOT COMPLY WITH STATE AND LOCAL SUBDIVISION ORDINANCES, AND NO LIABILITY IS ASSUMED FOR THE USE OF THE INFORMATION SHOWN HEREON.

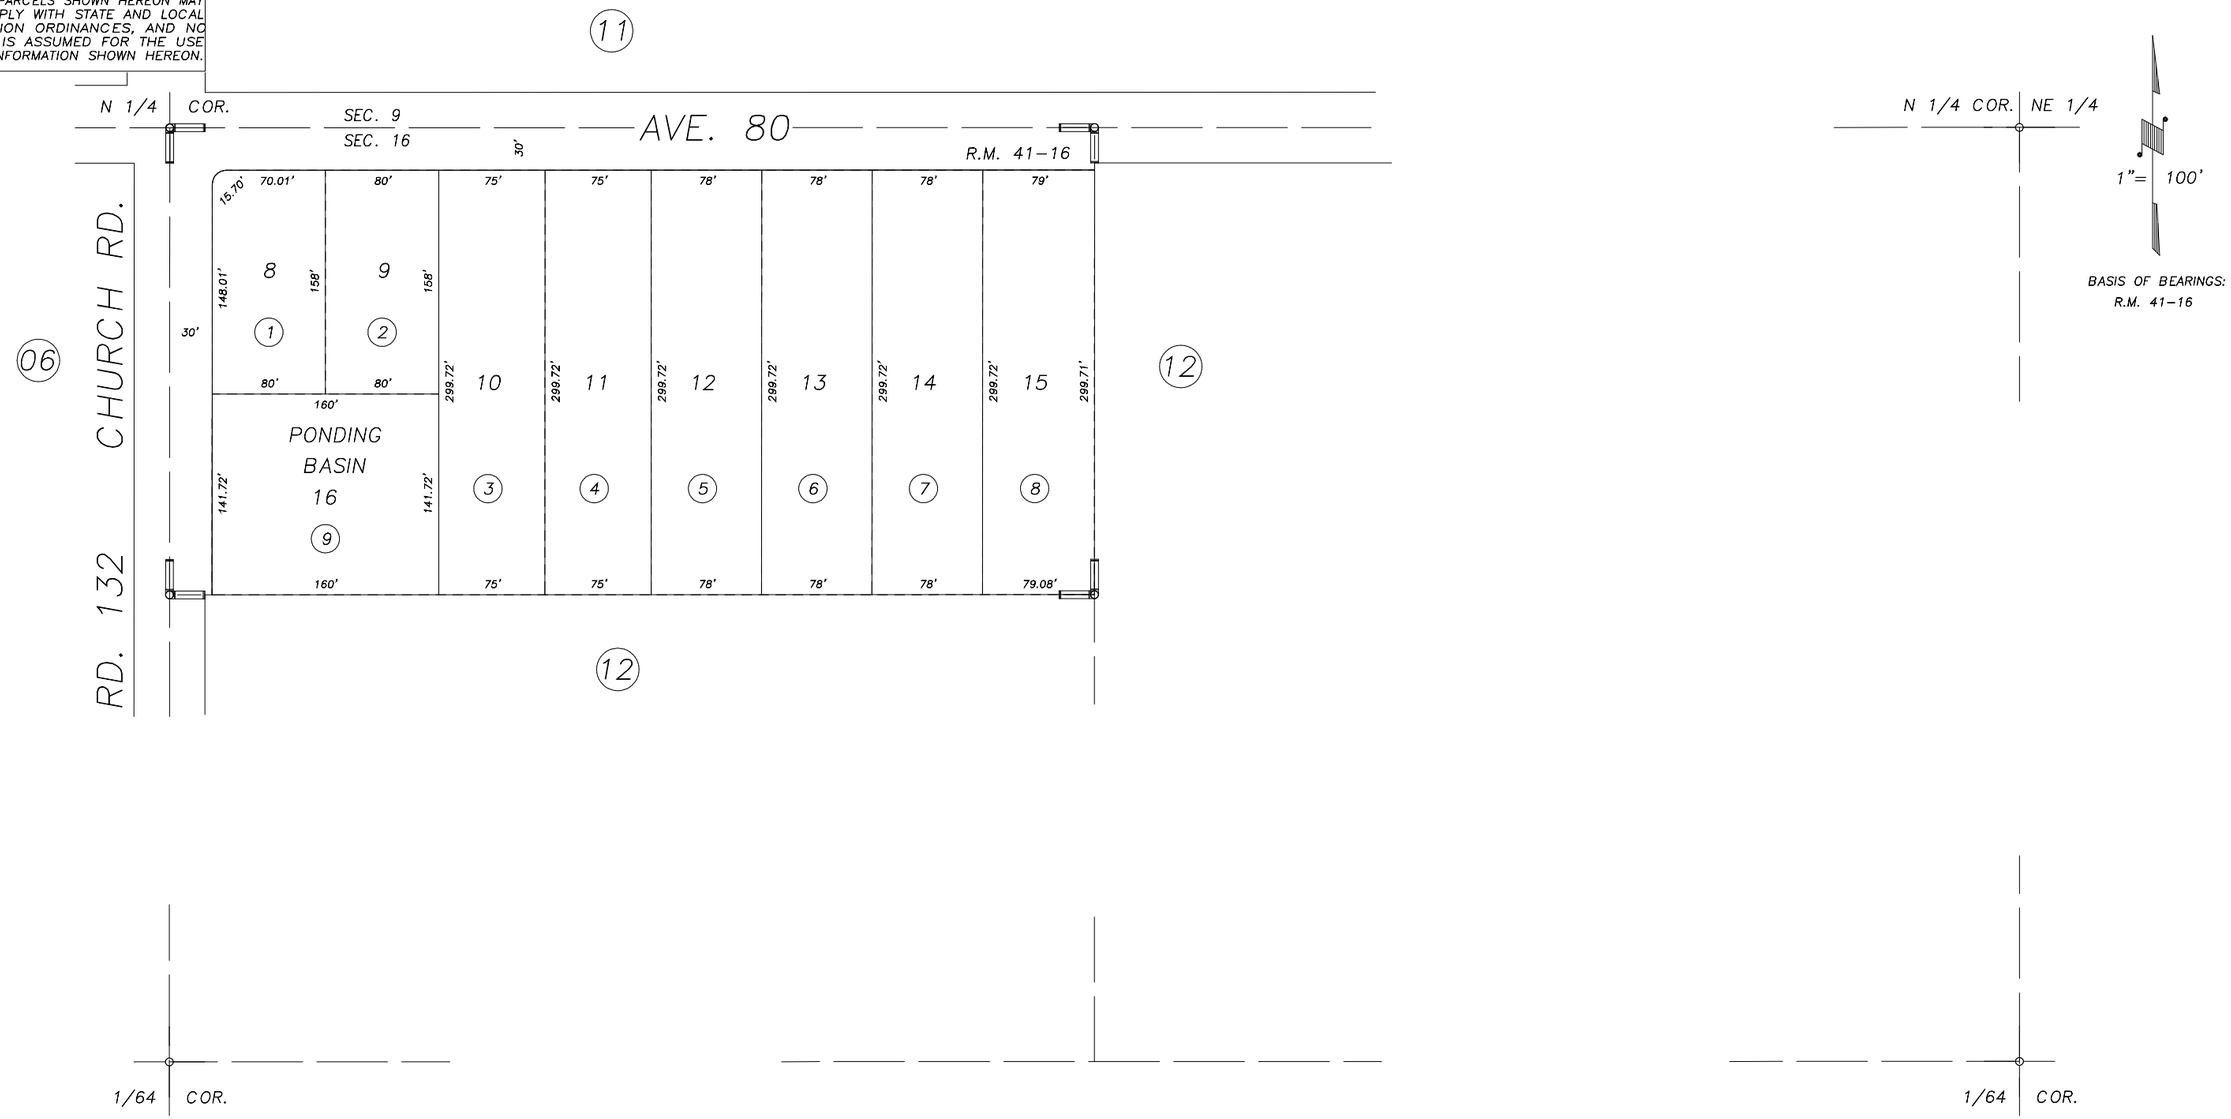

POR. TRACT NO. 752, R.M. 41–16

VICINITY OF PIXLEY
ASSESSOR'S MAPS BK.316 , PG.23
COUNTY OF TULARE, CALIFORNIA, U.S.A.

NOTE: Assessor's Parcel Numbers Shown in Circles (1)
Assessor's Block Numbers Shown in Elipses (123)

REVISION	DATE	TECH
2005–0017553	03/24/2005	RBP