DISCLAIMER

THIS MAP WAS PREPARED FOR LOCAL PROPERTY ASSESSMENT PURPOSES ONLY AND THE PARCELS SHOWN HEREON MAY NOT COMPLY WITH STATE AND LOCAL SUBDIVISION ORDINANCES, AND NO LIABILITY IS ASSUMED FOR THE USE OF THE INFORMATION SHOWN HEREON.

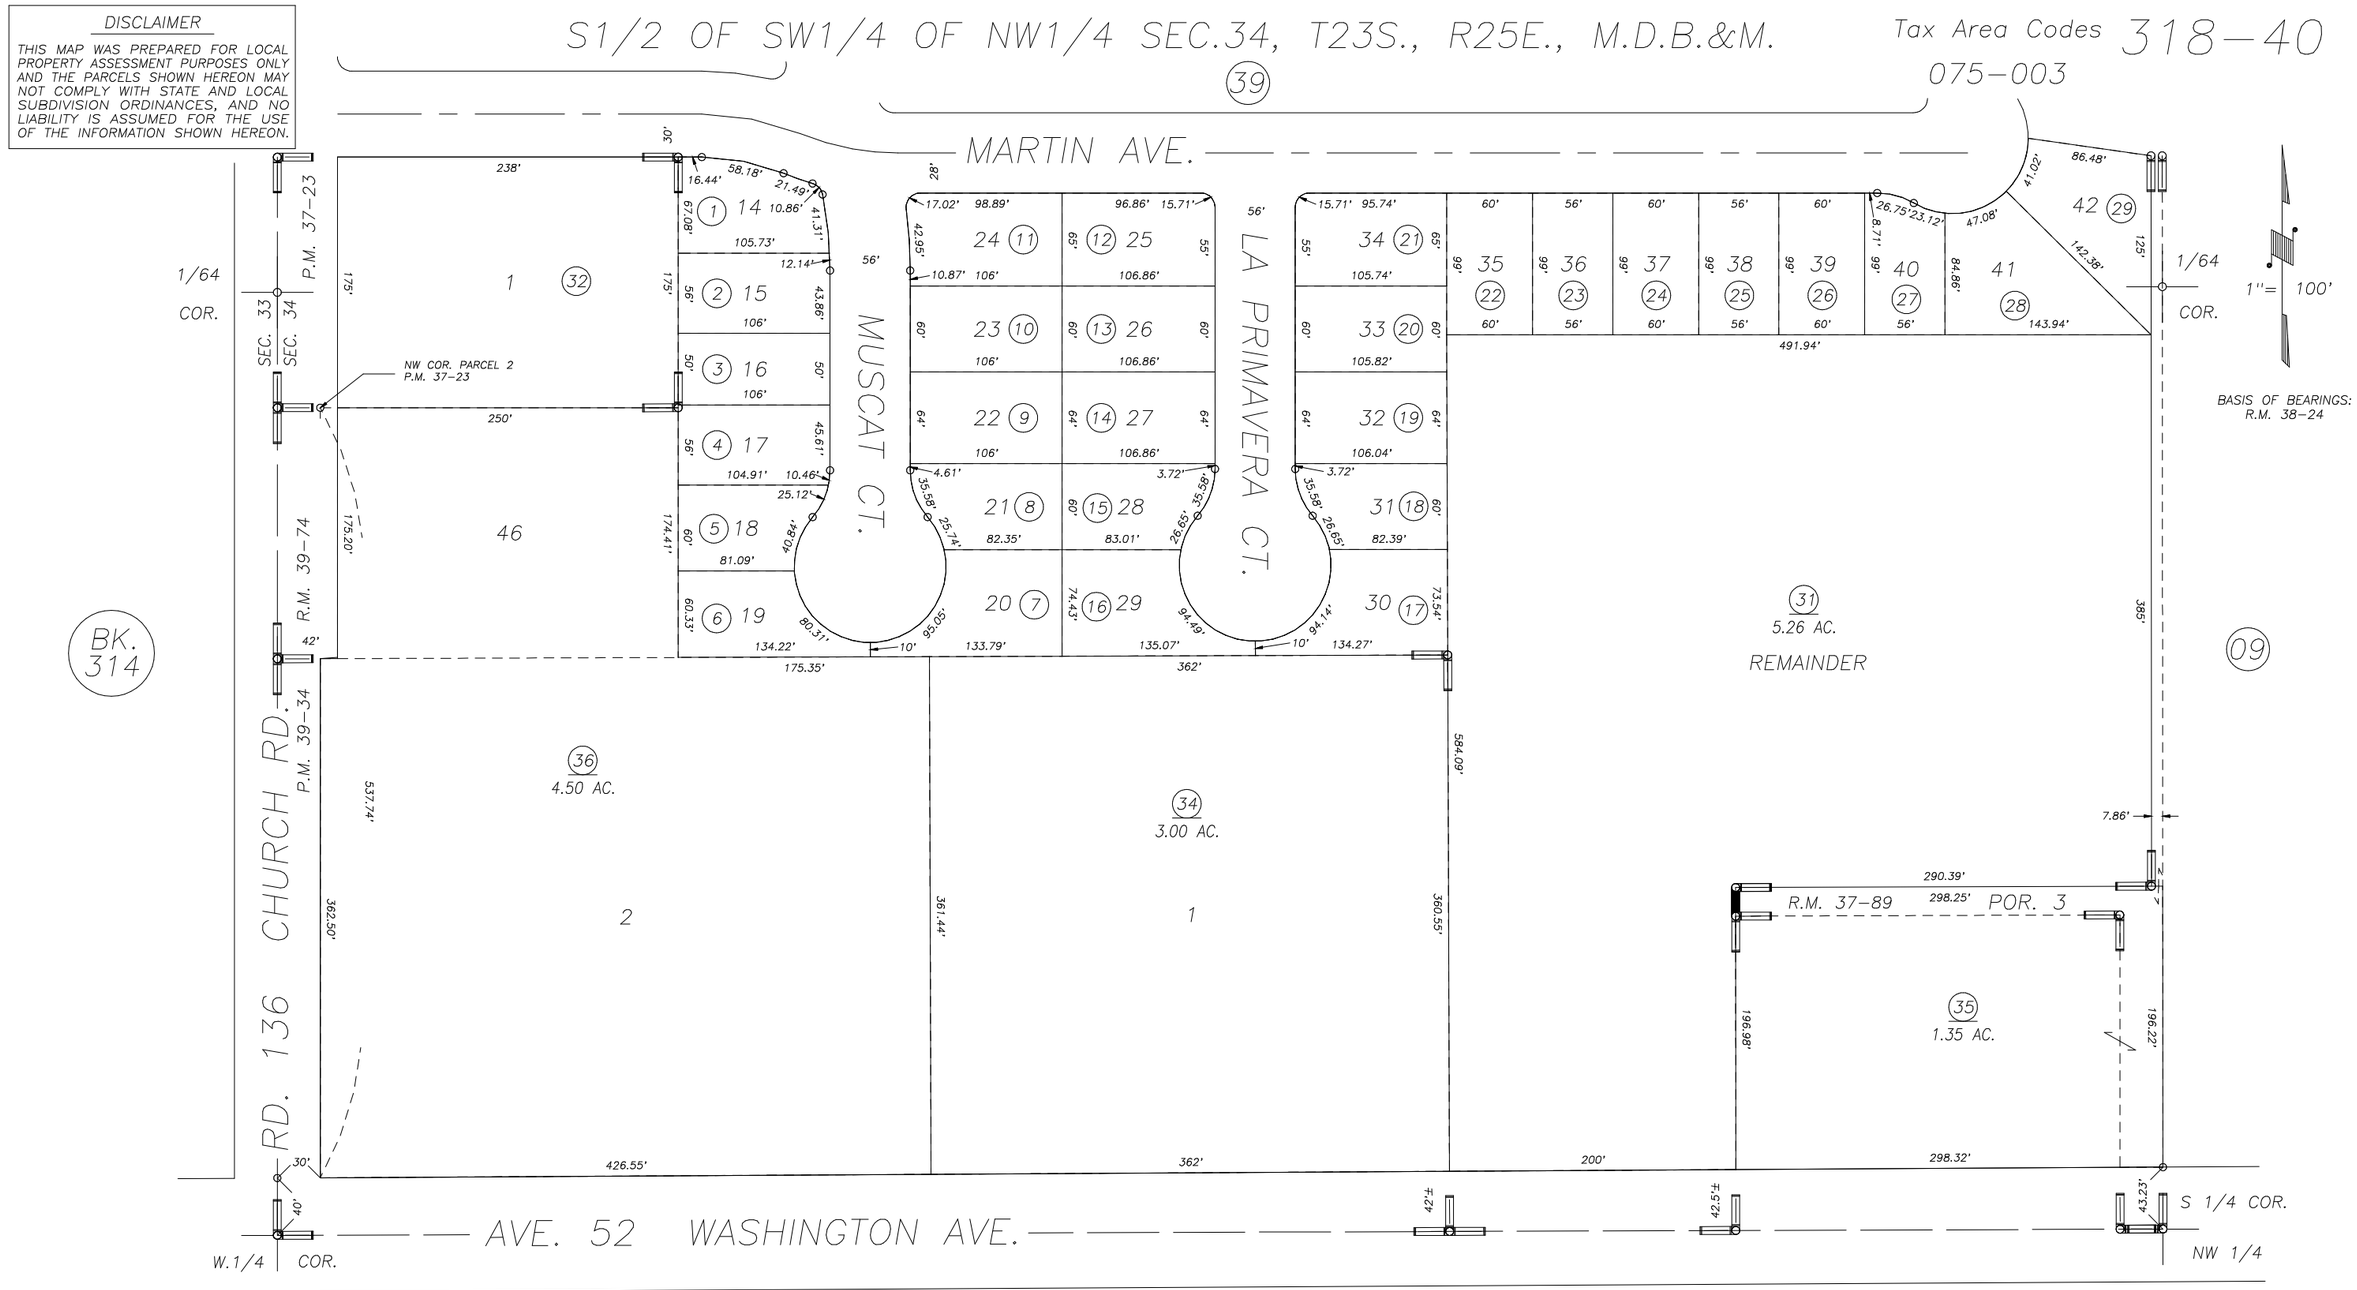

PARCEL MAP NO. 3620, P.M. 37-23
PARCEL MAP NO. 3831, P.M. 39-34
POR. TRACT NO. 734, R.M. 37-89
POR. TRACT NO. 746, R.M. 39-74

VICINITY OF EARLIMART
ASSESSOR'S MAPS BK. 318 , PG. 40
COUNTY OF TULARE, STATE OF CALIFORNIA, U.S.A.

NOTE: Assessor's Parcel Numbers Shown in Circles (1)
Assessor's Block Numbers Shown in Elipses (123)

REVISION	DATE	TECH
2005-0114506	05/29/2007	ASG