DISCLAIMER

THIS MAP WAS PREPARED FOR LOCAL PROPERTY ASSESSMENT PURPOSES ONLY. THE PARCELS SHOWN HEREON MAY NOT COMPLY WITH STATE AND LOCAL SUBDIVISION ORDINANCES. NO LIABILITY IS ASSUMED FOR THE USE OF THE INFORMATION HEREON.

REVISED: 04/25/2011
REASON: 2010-0034548
CAD TECH: ASG

SEC'S. 9 & 10, T.23S., R.26E., M.D.B.&M.

TAX CODE AREA **319-11**

135-002
144-003
135-004

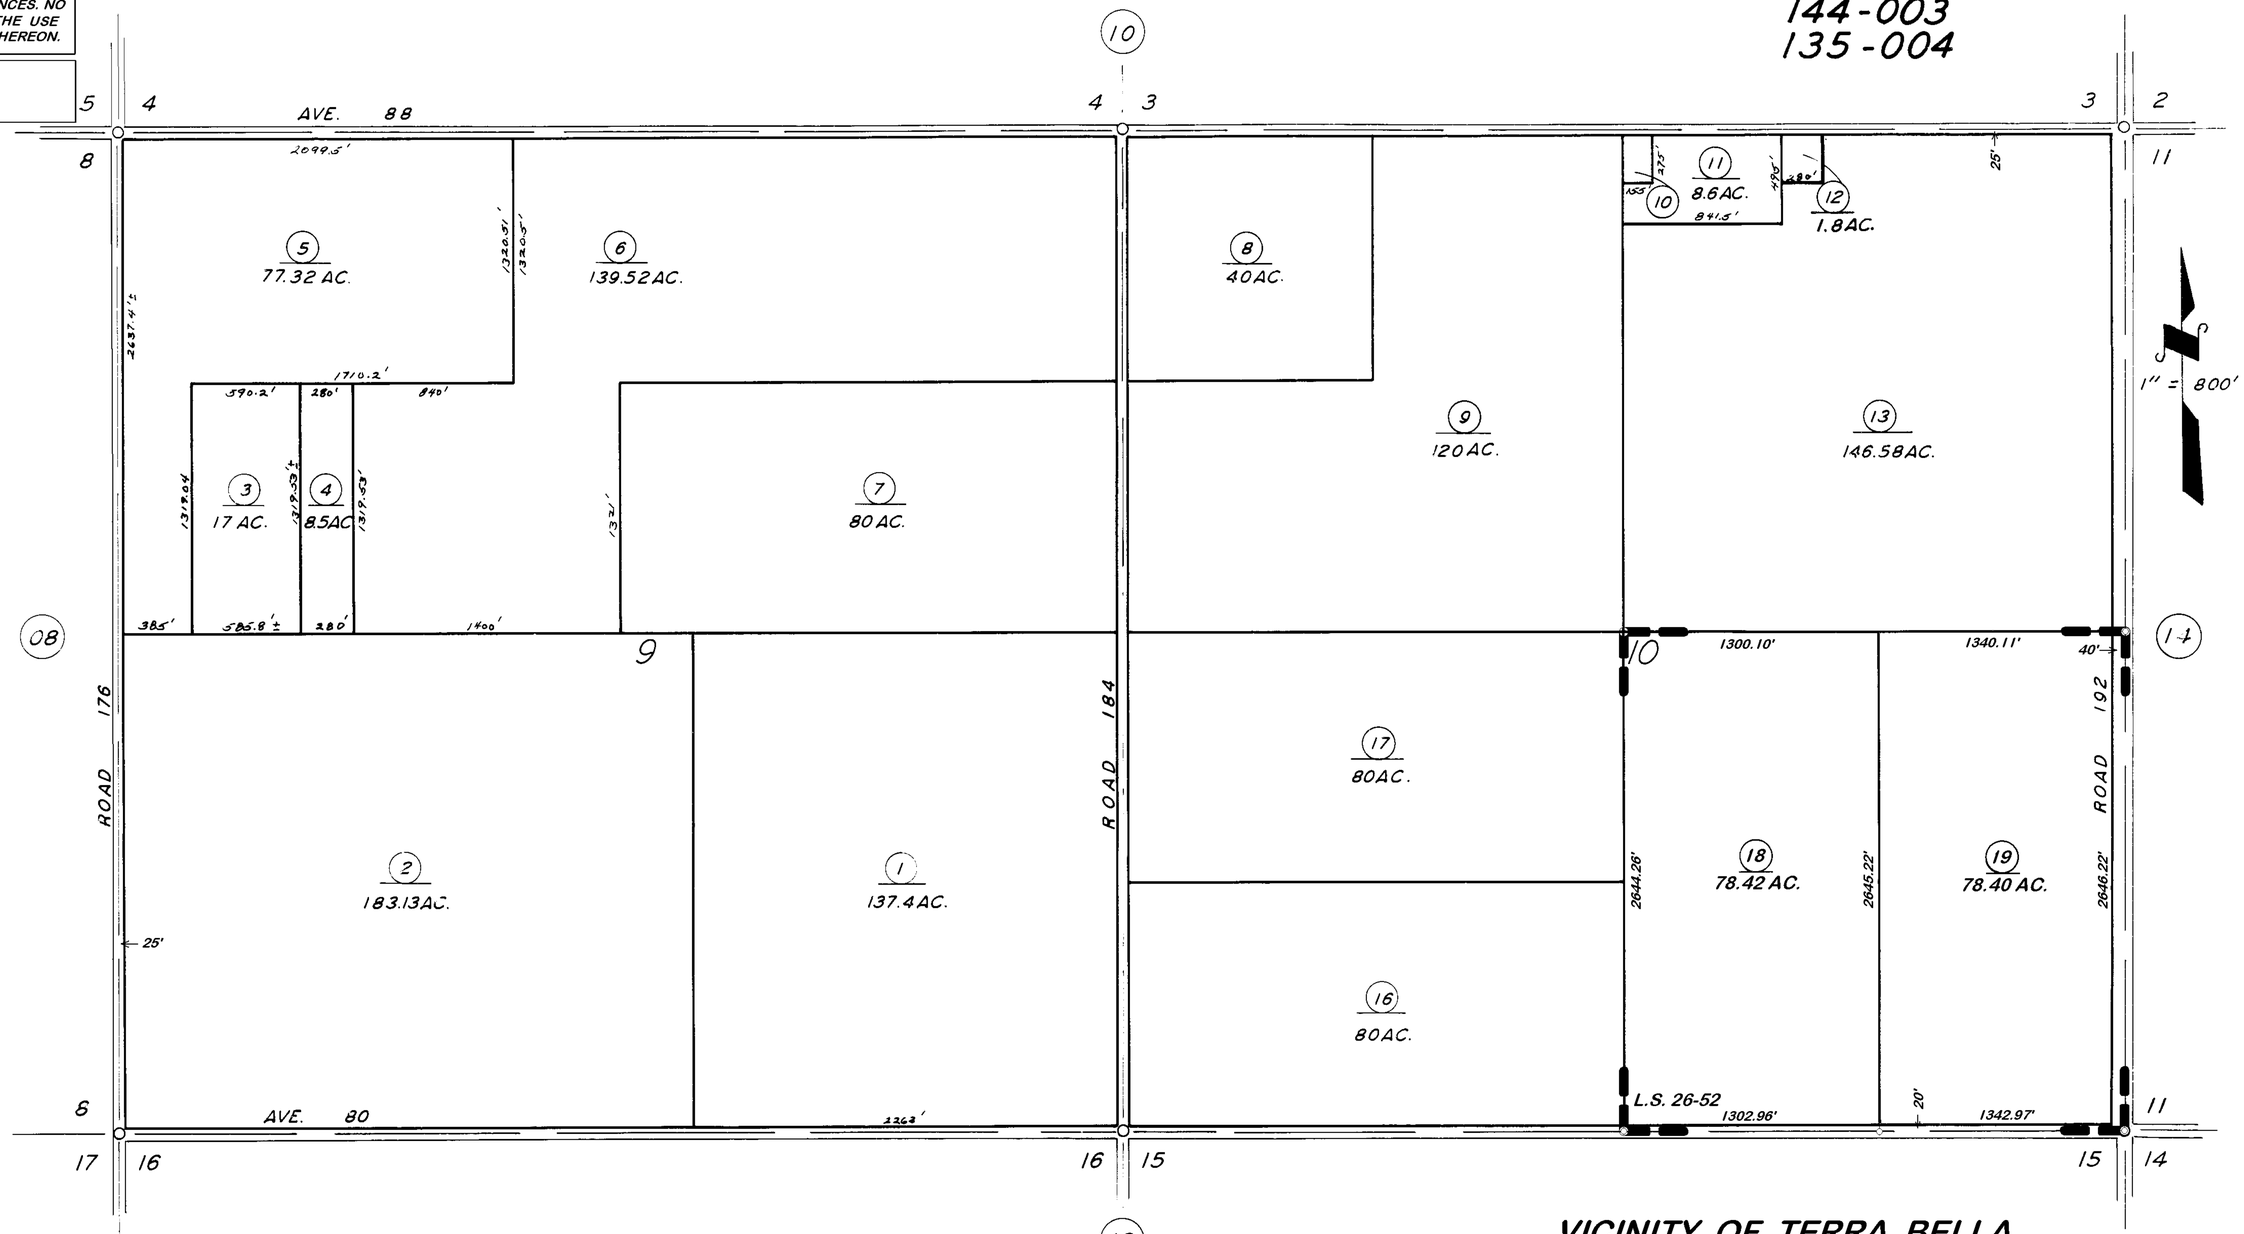

RECORD OF SURVEY, L.S. 26-52

VICINITY OF TERRA BELLA

ASSESSOR'S MAPS BK. 319, PG. 11.
COUNTY OF TULARE, CALIF.

NOTE — ASSESSOR'S BLOCK NUMBERS SHOWN IN ELLIPSES
ASSESSOR'S PARCEL NUMBERS SHOWN IN CIRCLES