DISCLAIMER

THIS MAP WAS PREPARED FOR LOCAL PROPERTY ASSESSMENT PURPOSES ONLY. THE PARCELS SHOWN HEREON MAY NOT COMPLY WITH STATE AND LOCAL SUBDIVISION ORDINANCES. NO LIABILITY IS ASSUMED FOR THE USE OF THE INFORMATION HEREON.

REVISED: 10/08/2007
REASON: 2005-0008770
CAD TECH: PHN

S½ OF SEC. 9, T.23S., R.27E., M.D.B.&M.

TAX CODE AREA 144-003

320-09

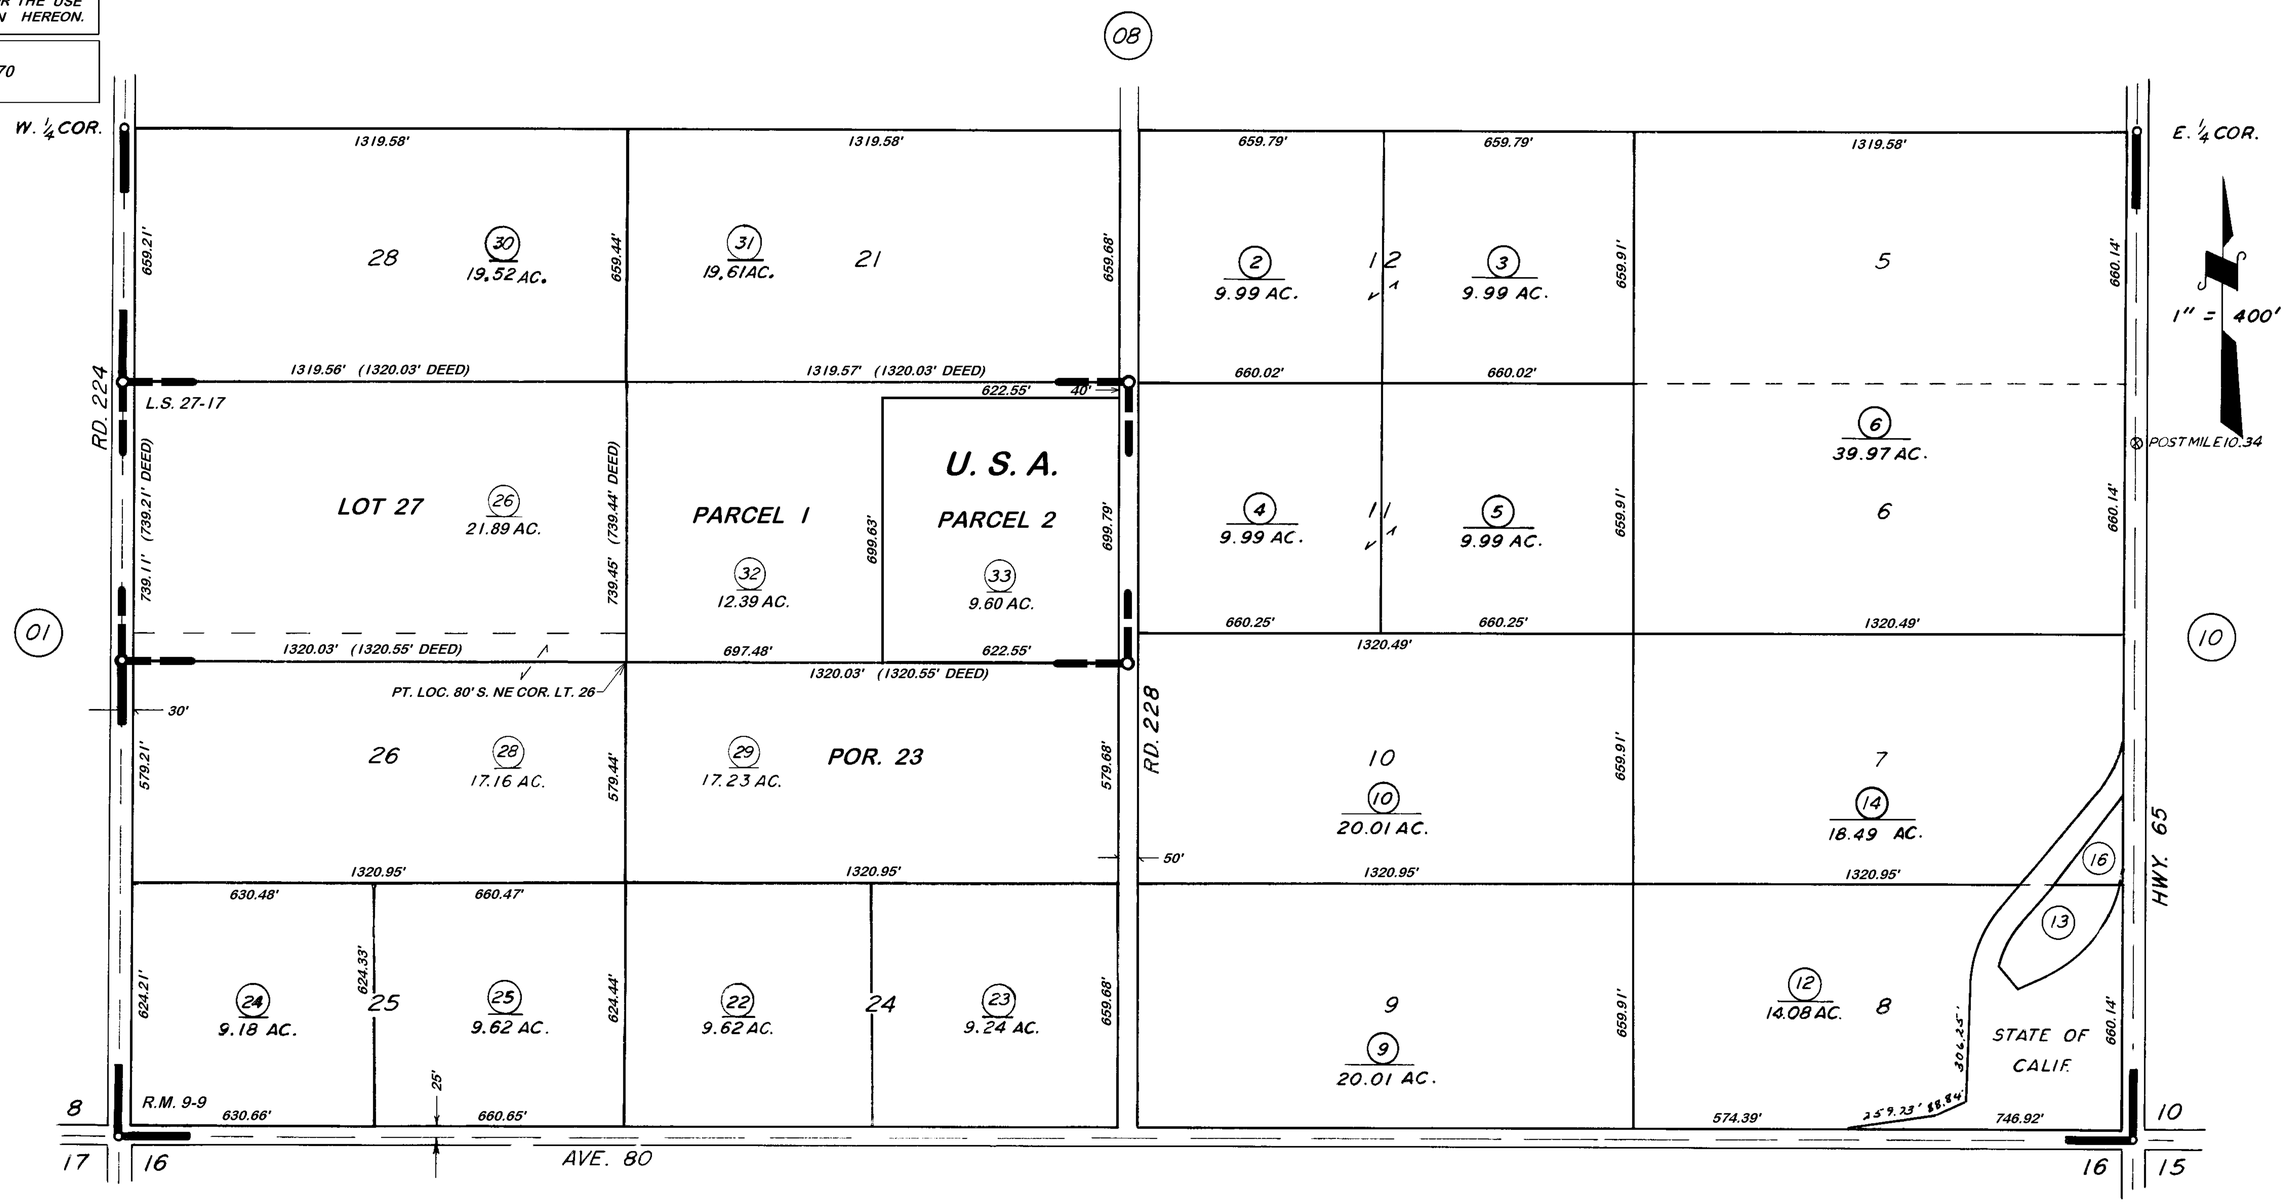

POR. AUGUSTINE'S TERRA BELLA TRACT, R.M. 9-9
RECORD OF SURVEY, L.S. 27-17

VICINITY OF TERRA BELLA

ASSESSOR'S MAPS BK. 320, PG. 09.

COUNTY OF TULARE, CALIF.

NOTE — ASSESSOR'S BLOCK NUMBERS SHOWN IN ELLIPSES
ASSESSOR'S PARCEL NUMBERS SHOWN IN CIRCLES