DISCLAIMER

THIS MAP WAS PREPARED FOR LOCAL PROPERTY ASSESSMENT PURPOSES ONLY. THE PARCELS SHOWN HEREON MAY NOT COMPLY WITH STATE AND LOCAL SUBDIVISION ORDINANCES. NO LIABILITY IS ASSUMED FOR THE USE OF THE INFORMATION HEREON.

REVISED: 08/28/2013
REASON: 1993-0091770
CAD TECH: RLW

S½ SEC. 10, T. 23 S., R. 27 E., M.D.B. & M.

TAX CODE AREA 144-003

320-10

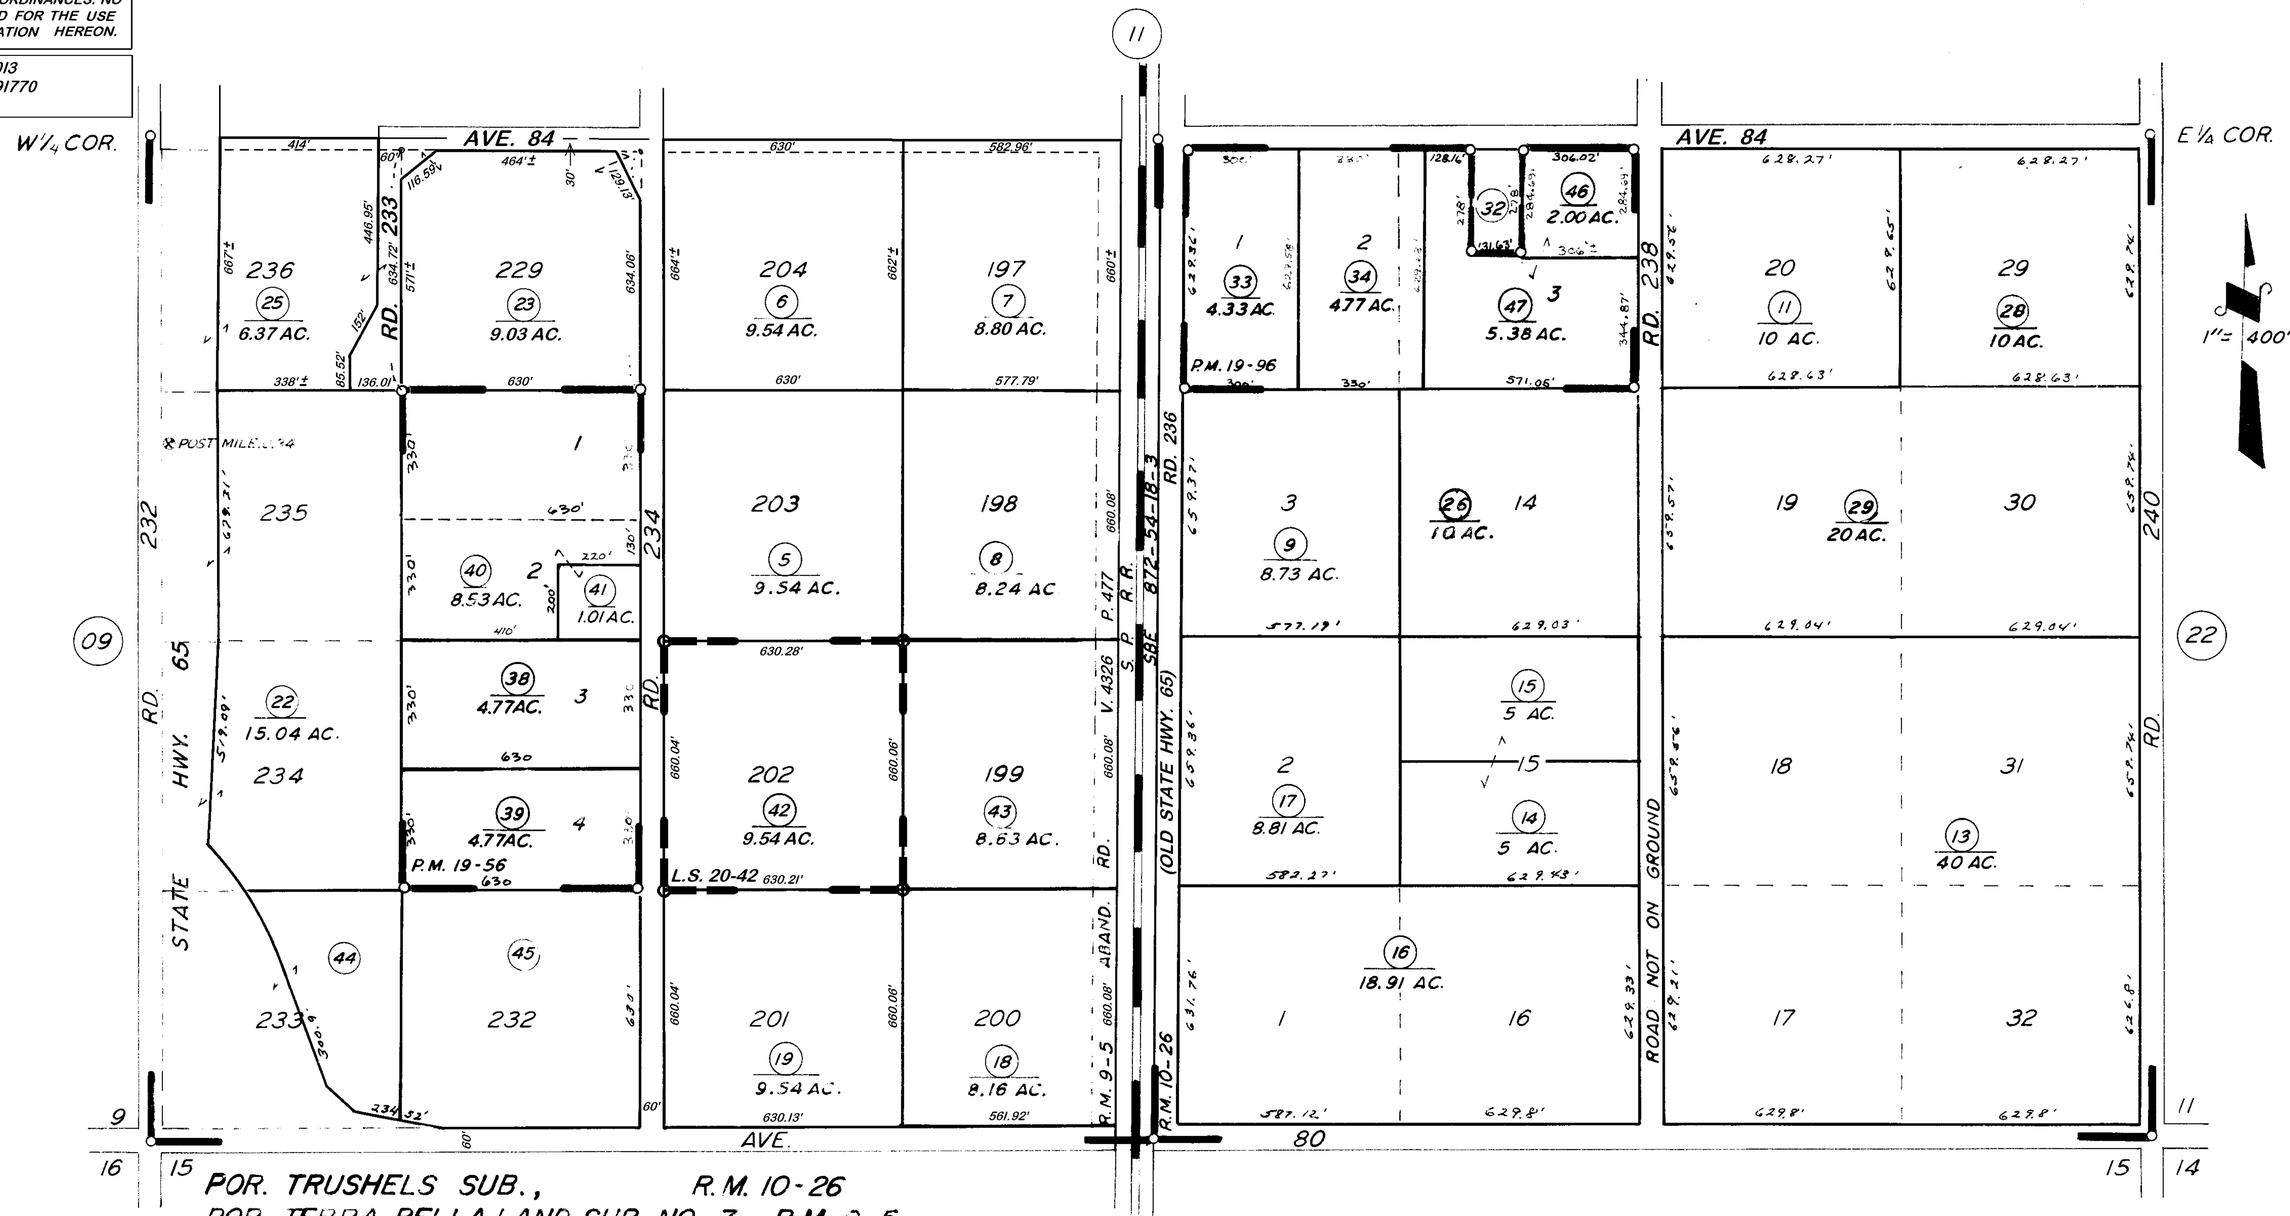

POR. TRUSHELS SUB., R.M. 10-26
POR. TERRA BELLA LAND SUB. NO. 7, R.M. 9-5
PARCEL MAP 1855, P.M. 19-56
PARCEL MAP 1895, P.M. 19-96
POR. RECORD OF SURVEY, L.S. 9-67 (E/2 SEC.)
RECORD OF SURVEY, L.S. 20-42
POR. RECORD OF SURVEY, L.S. 26-26 (STATE HWY. 65)
POR. RECORD OF SURVEY, L.S. 27-91 (STATE HWY. 65)

ASSESSOR'S MAPS BK. 320, PG. 10.

COUNTY OF TULARE, CALIF.

NOTE -- ASSESSOR'S BLOCK NUMBERS SHOWN IN ELLIPSES
ASSESSOR'S PARCEL NUMBERS SHOWN IN CIRCLES