S1/2 OF NW1/4 & POR. S1/2 OF NE1/4 SEC.3, T.23S., R.27E., M.D.B.&M.

320–13

DISCLAIMER

THIS MAP WAS PREPARED FOR LOCAL PROPERTY ASSESSMENT PURPOSES ONLY AND THE PARCELS SHOWN HEREON MAY NOT COMPLY WITH STATE AND LOCAL SUBDIVISION ORDINANCES, AND NO LIABILITY IS ASSUMED FOR THE USE OF THE INFORMATION SHOWN HEREON.

Tax Area Codes
144–001
144–002

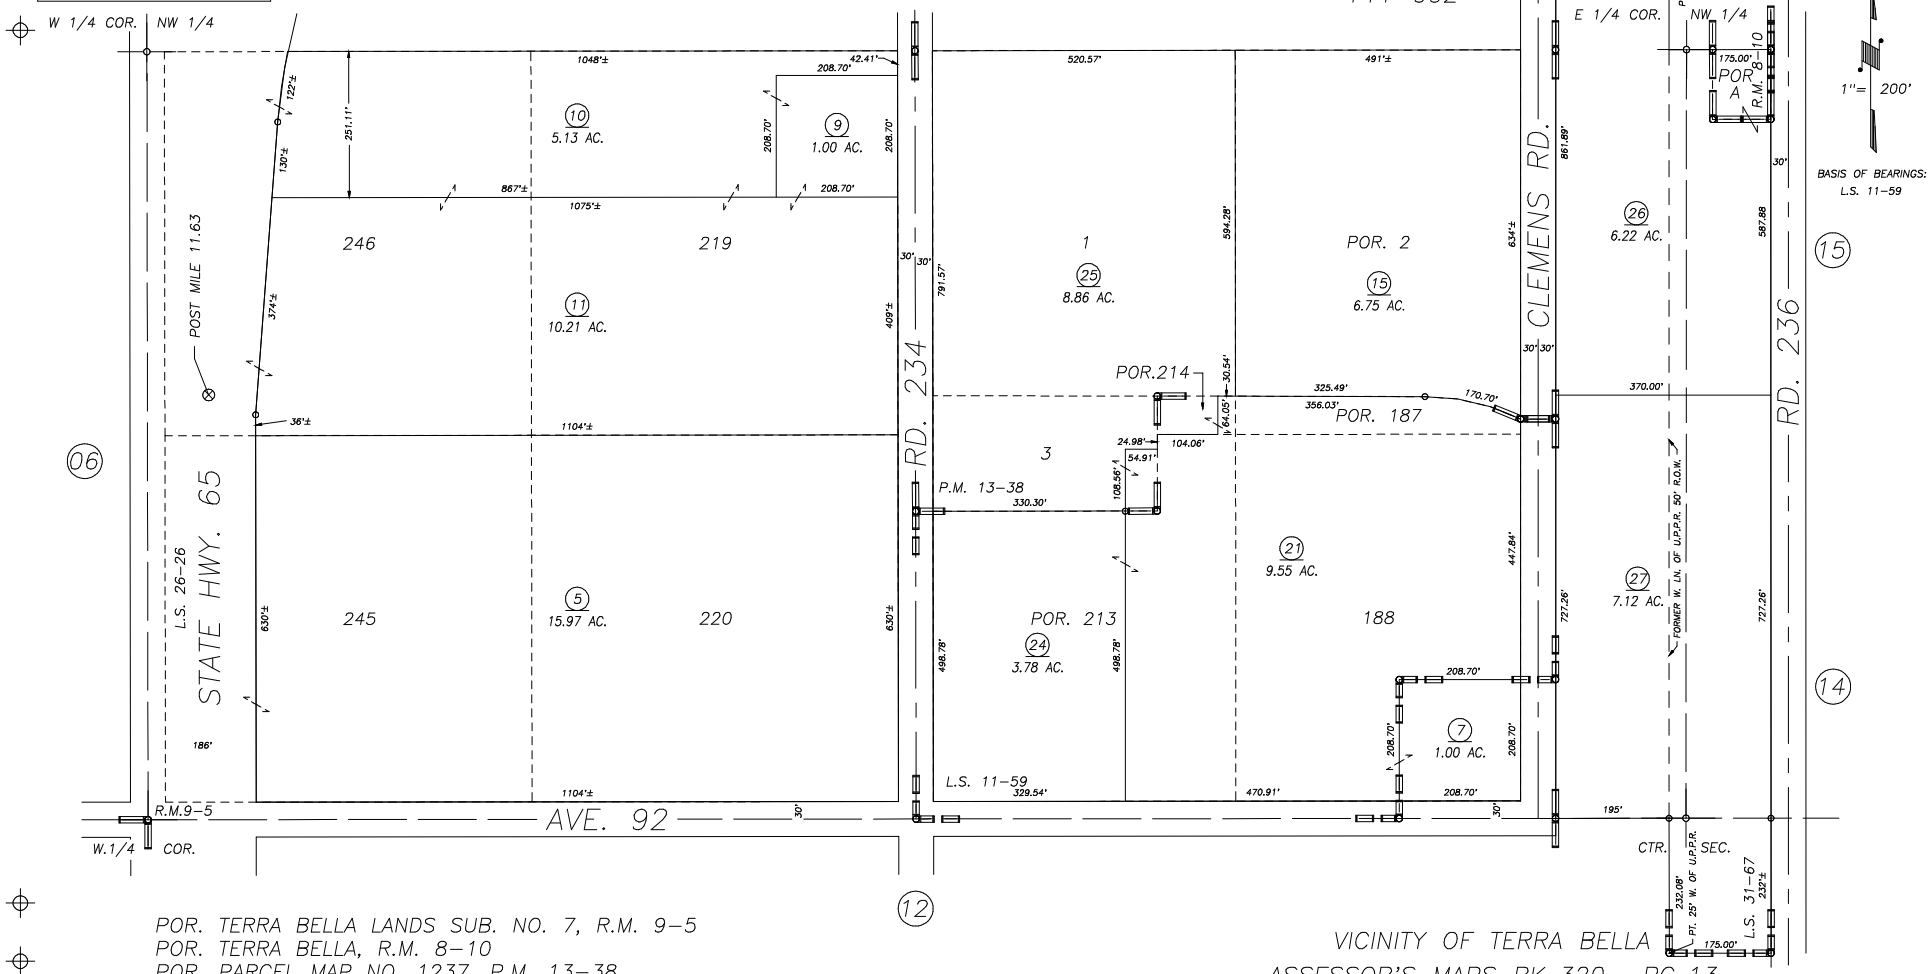

POR. TERRA BELLA LANDS SUB. NO. 7, R.M. 9–5
POR. TERRA BELLA, R.M. 8–10
POR. PARCEL MAP NO. 1237, P.M. 13–38
RECORD OF SURVEY, L.S. 11–59
POR. RECORD OF SURVEY, L.S. 26–26 (STATE HWY.65)
POR. RECORD OF SURVEY, L.S. 31–67

VICINITY OF TERRA BELLA
ASSESSOR'S MAPS BK. 320 , PG. 13
COUNTY OF TULARE, CALIFORNIA, U.S.A.

NOTE: Assessor's Parcel Numbers Shown in Circles (1)
Assessor's Block Numbers Shown in Elipses (123)

REVISION	DATE	TECH
2014–0041756	11/10/2014	ARP