DISCLAIMER

THIS MAP WAS PREPARED FOR LOCAL PROPERTY ASSESSMENT PURPOSES ONLY. THE PARCELS SHOWN HEREON MAY NOT COMPLY WITH STATE AND LOCAL SUBDIVISION ORDINANCES. NO LIABILITY IS ASSUMED FOR THE USE OF THE INFORMATION HEREON.

REVISED: 08/02/2011
REASON: 2011-0001793
CAD TECH: ASG

POR. OF N 1/2 OF S 1/2 OF NE 1/4 SEC. 3, T.23S., R.27E., M.D.B.&M.

TAX CODE AREA 144-002

320-15

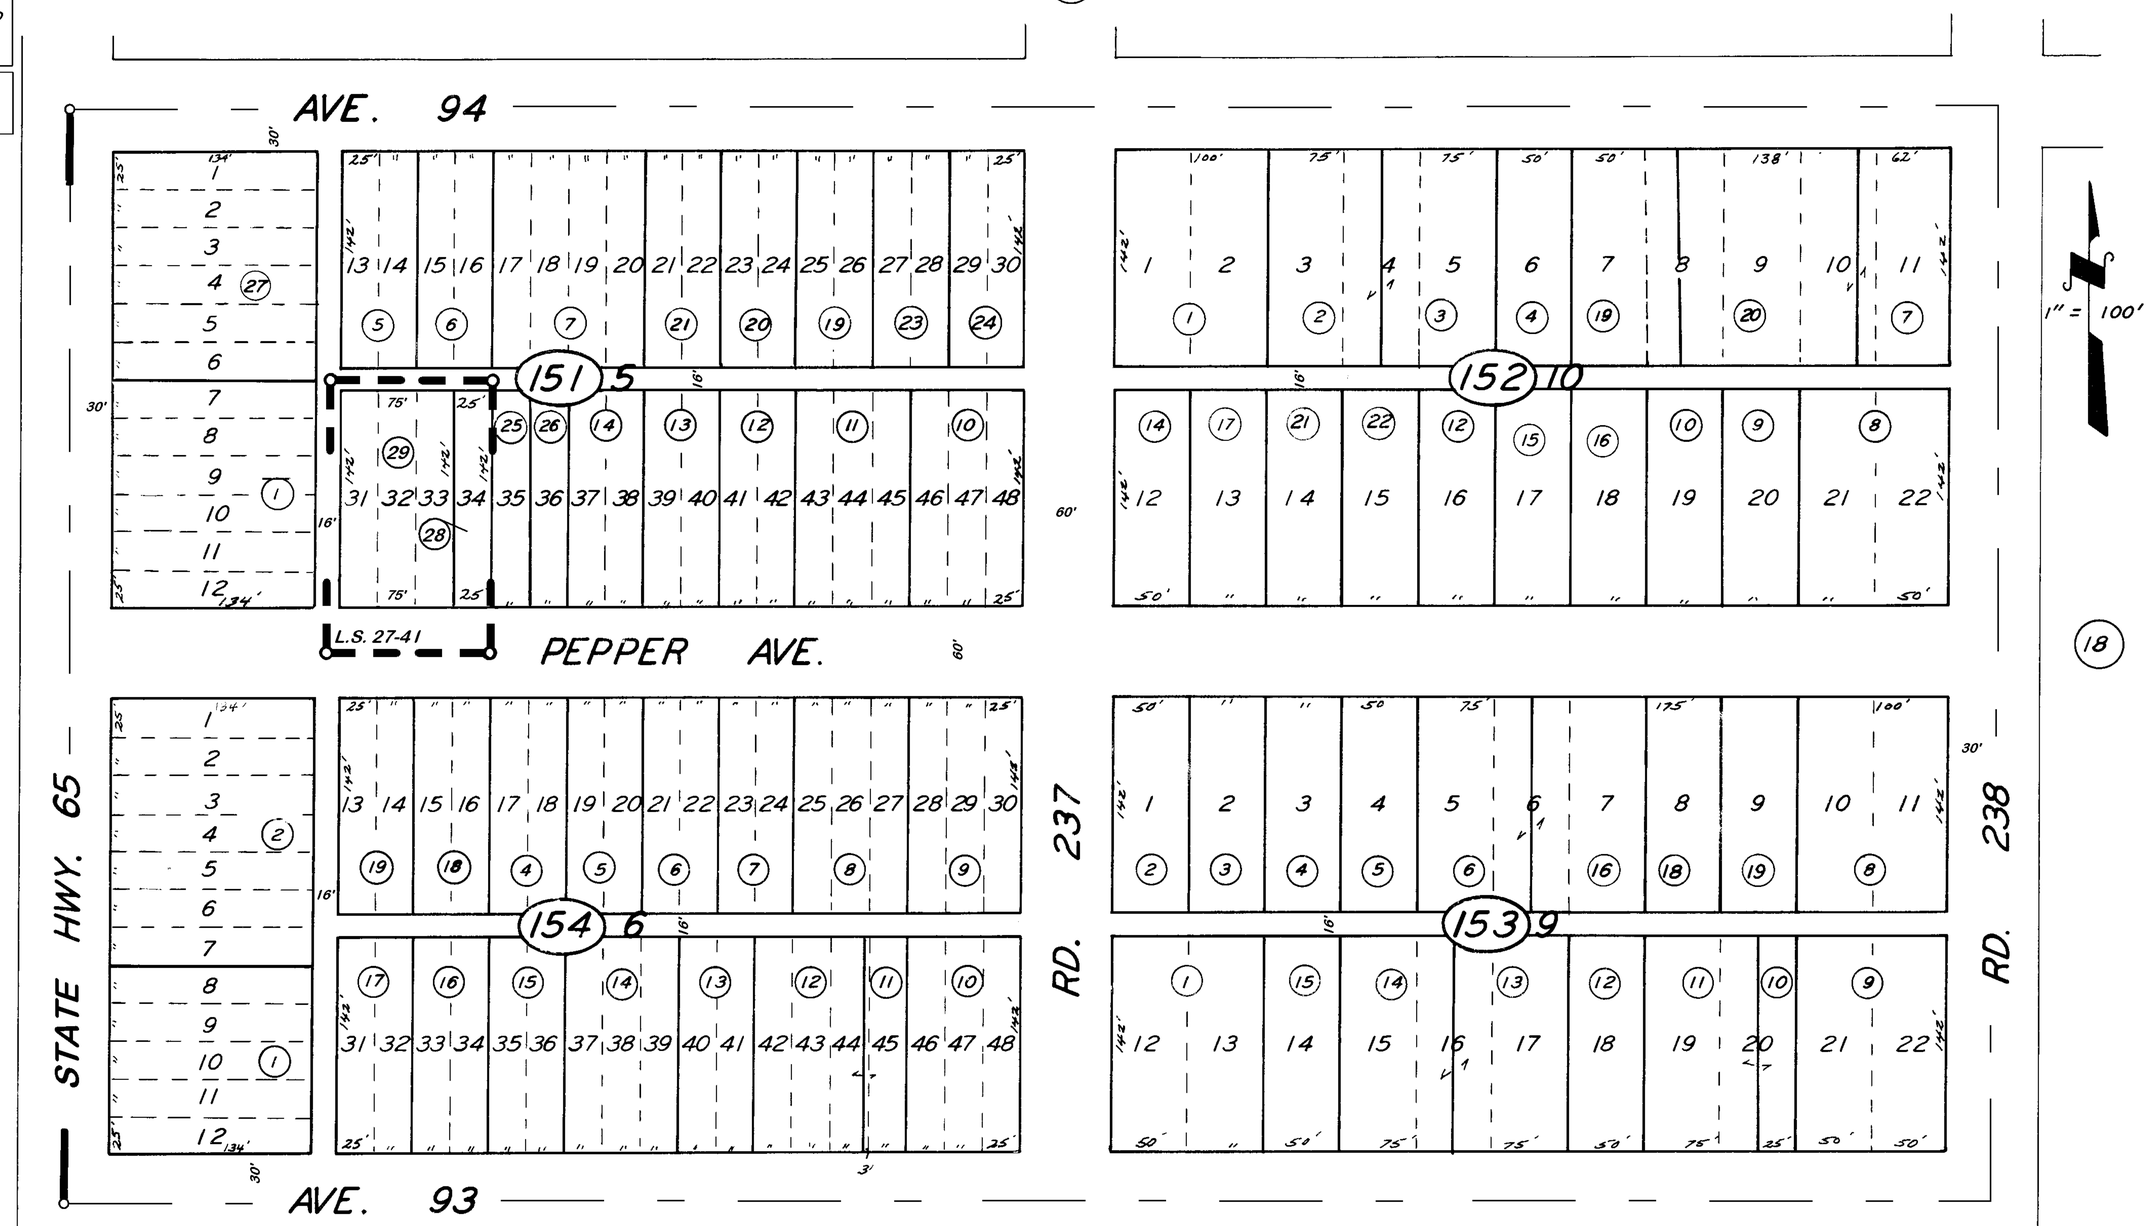

POR. OF TERRA BELLA R.M. 8-10.
RECORD OF SURVEY, L.S. 27-41

VICINITY OF TERRA BELLA
ASSESSOR'S MAPS BK. 320, PG. 15.
COUNTY OF TULARE, CALIF.

NOTE — ASSESSOR'S BLOCK NUMBERS SHOWN IN ELLIPSES
ASSESSOR'S PARCEL NUMBERS SHOWN IN CIRCLES