DISCLAIMER

THIS MAP WAS PREPARED FOR LOCAL PROPERTY ASSESSMENT PURPOSES ONLY. THE PARCELS SHOWN HEREON MAY NOT COMPLY WITH STATE AND LOCAL SUBDIVISION ORDINANCES. NO LIABILITY IS ASSUMED FOR THE USE OF THE INFORMATION HEREON.

REVISED: 04/25/2013
REASON: 2013-0005913
CAD TECH: JRS

ELY. POR. OF NE 1/4 OF SEC. 3, T.23S., R.27E., M.D.B. & M.

TAX CODE AREA 320-18

144-006 144-001
144-007 144-002

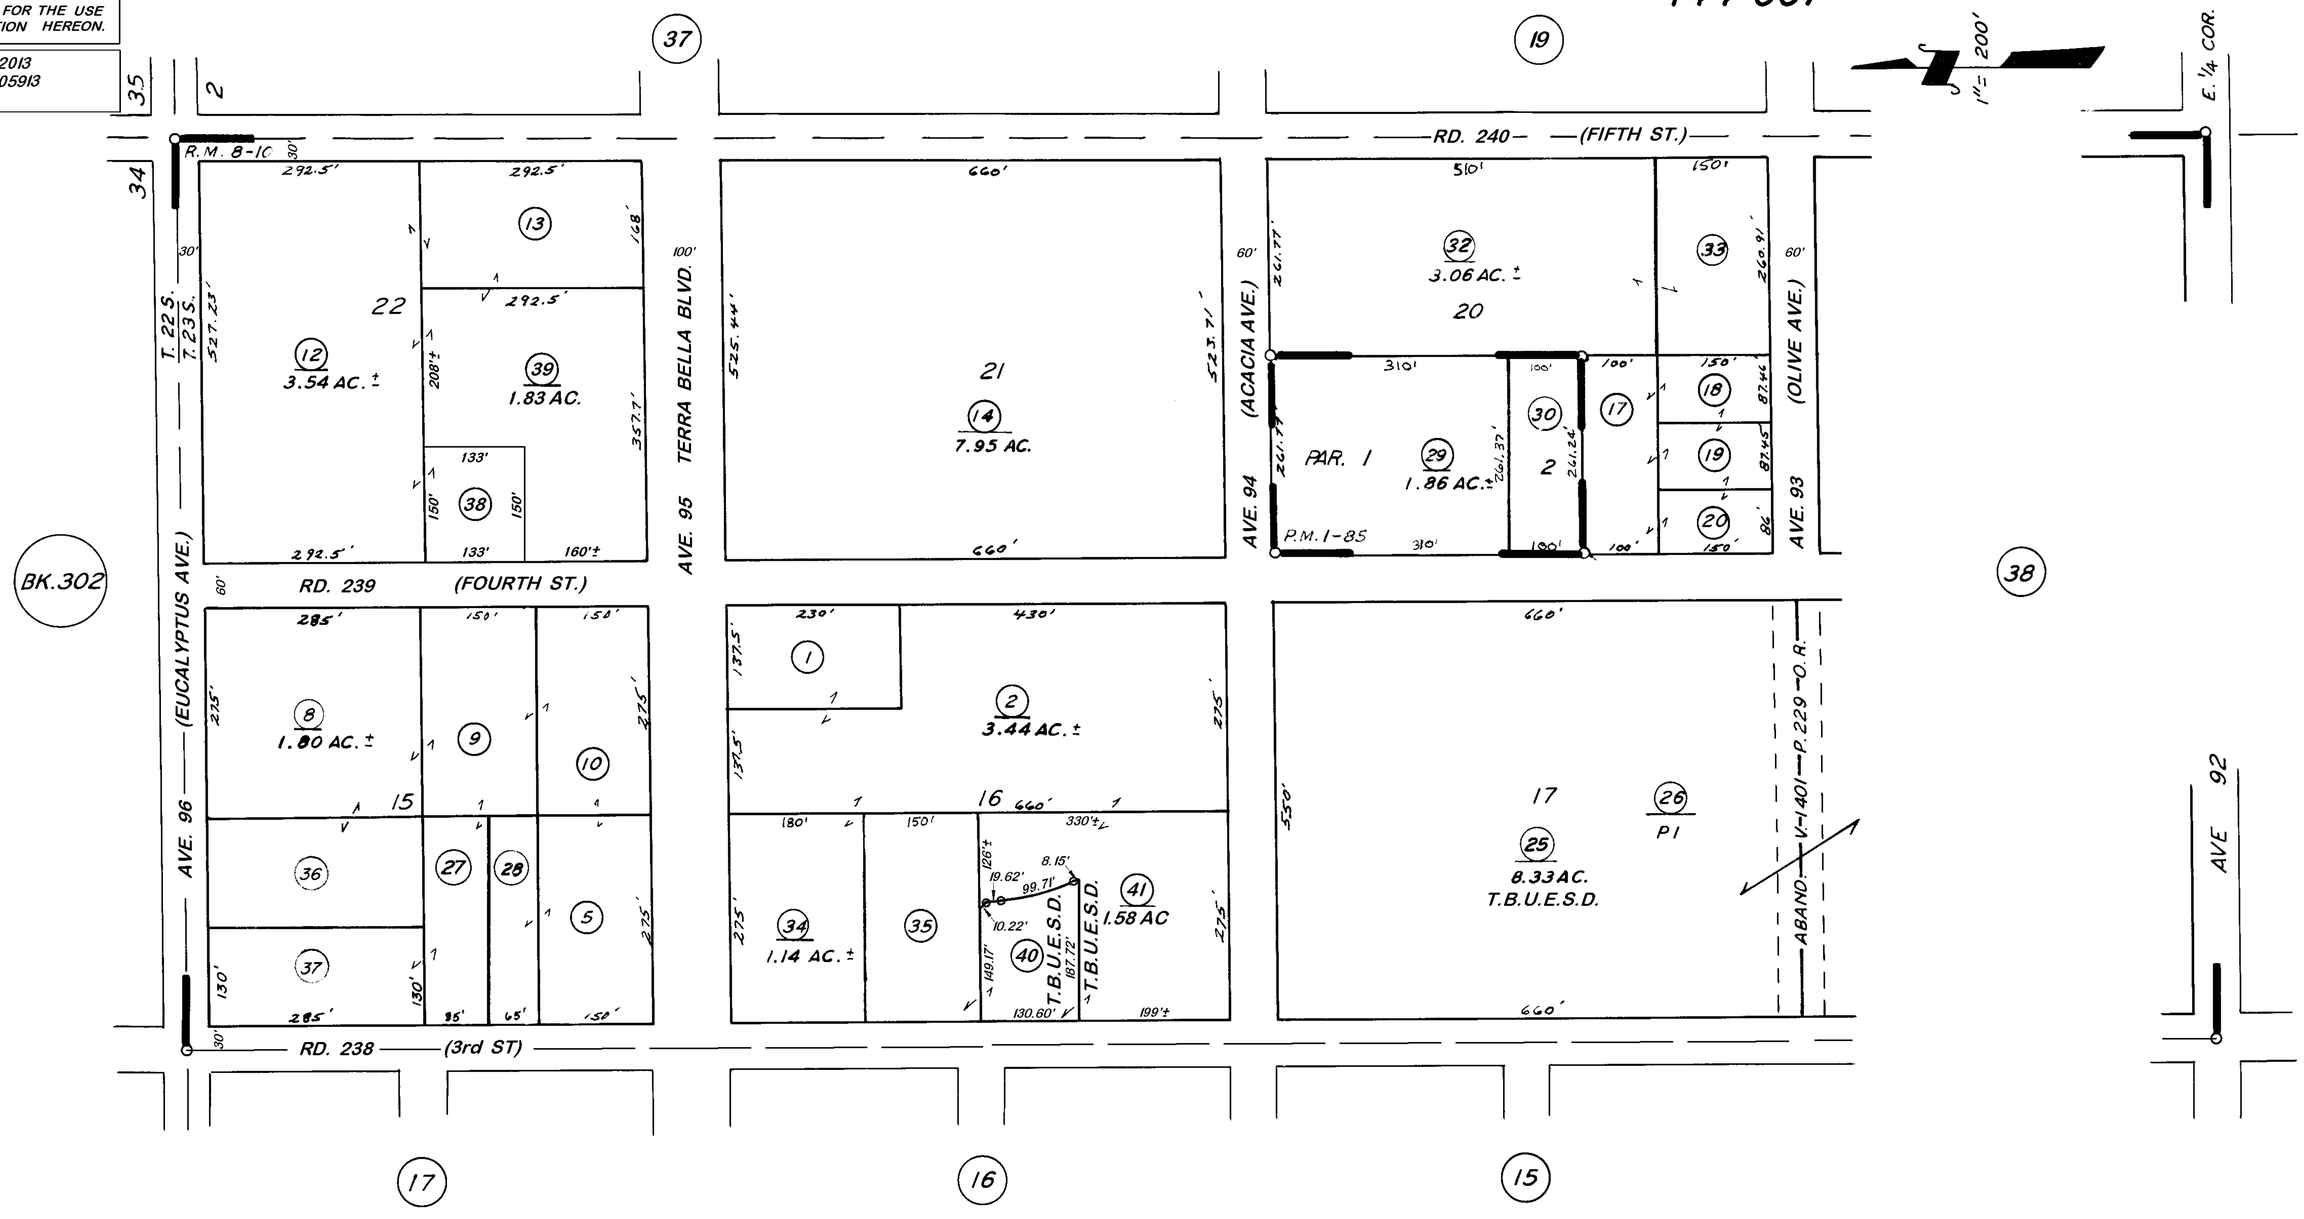

PARCEL MAP 85, P.M. 1-85
POR. OF TERRA BELLA R.M. 8-10.

VICINITY OF TERRA BELLA
ASSESSOR'S MAPS BK. 320, PG. 18.
COUNTY OF TULARE, CALIF.

NOTE -- ASSESSOR'S BLOCK NUMBERS SHOWN IN ELLIPSES
ASSESSOR'S PARCEL NUMBERS SHOWN IN CIRCLES